4 RIGHT ELEVATION
SCALE: 1/4" = 1'-0"

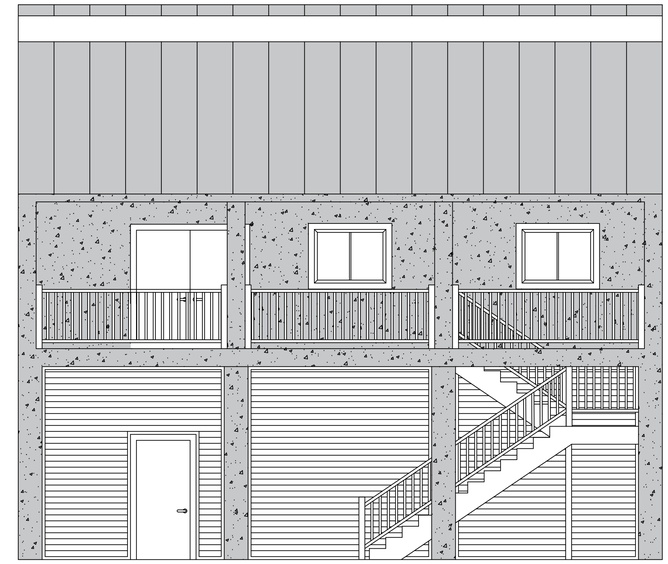

5 FRONT ELEVATION
SCALE: 1/4" = 1'-0"

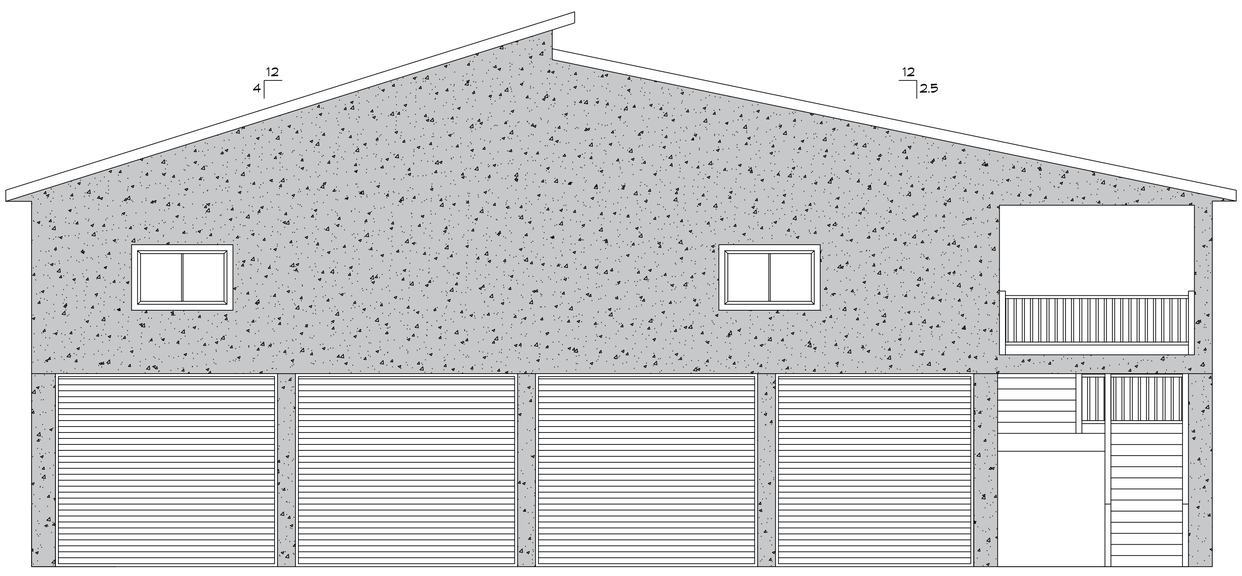


6 LEFT ELEVATION
SCALE: 1/4" = 1'-0"

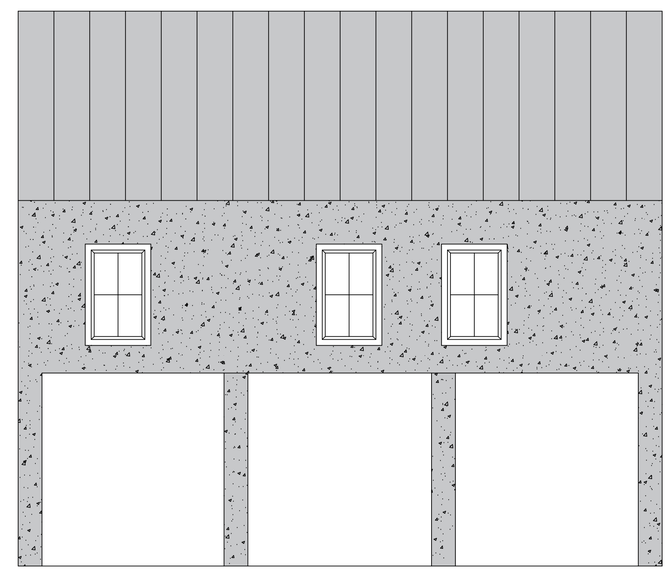

7 REAR VIEW
SCALE: 1/4" = 1'-0"

DAMMON ENGINEERING, INC.
LOUISIANA & MISSISSIPPI
www.dammonengineering.com
info@dammonengineering.com
PH: 985.649.5832
Chief Engineer: Brian Mistich, PE
5540 Oakwood Trail
Slidell, LA 70458

| # | DESCRIPTION | DATE |
|---|---|---|
| | | |

REVISIONS

SEAL:

BRETT CABRIRAC

LOT 5 SQUARE 24
ROBERT STREET
SLIDELL, LA 70458

| | |
|---|---|
| JOB No: | |
| DATE: | 06-01-2023 |
| DRAWN BY: | CRD |
| CHECKED BY: | BAM |

THESE DRAWINGS AND SPECIFICATIONS, AS INSTRUMENTS OF SERVICE, ARE AND SHALL REMAIN THE PROPERTY OF DAMMON ENGINEERING, INC. AND ARE TO BE RETURNED UPON REQUEST. THEY ARE NOT TO BE USED ON OTHER PROJECTS OR EXTENSIONS OF THIS PROJECT EXCEPT BY AGREEMENT IN WRITING AND WITH APPROPRIATE COMPENSATION TO DAMMON ENGINEERING, INC.

SHEET TITLE:
BLDG
ELEVATIONS

DRAWING NUMBER:
A103

SHEET No: 4 of 8