4 RIGHT ELEVATION
SCALE: 1/4" = 1'-0"

5 FRONT ELEVATION
SCALE: 1/4" = 1'-0"

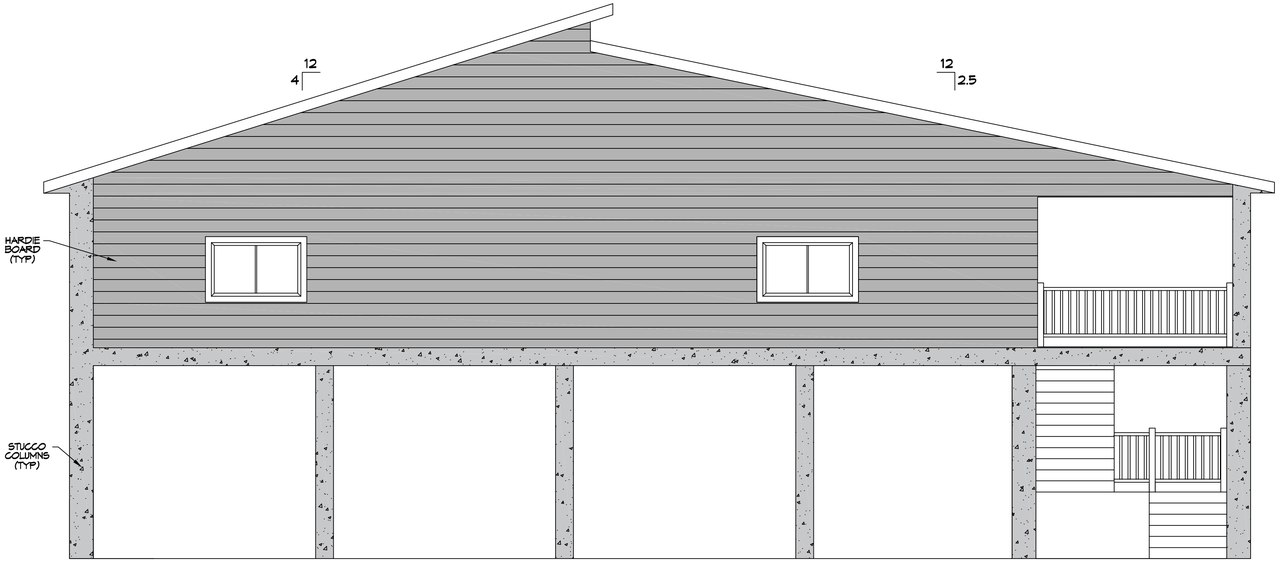

6 LEFT ELEVATION
SCALE: 1/4" = 1'-0"

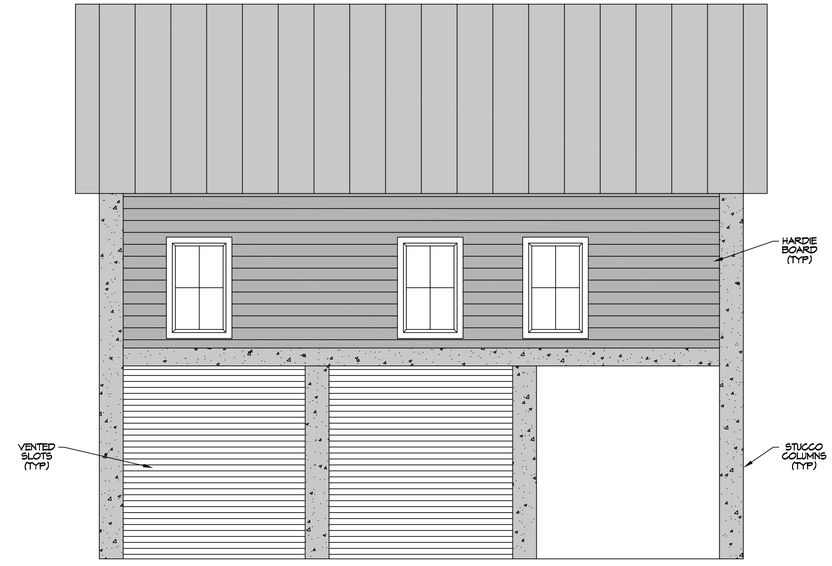

7 REAR VIEW
SCALE: 1/4" = 1'-0"

DAMMON ENGINEERING, INC.
LOUISIANA & MISSISSIPPI
www.dammonengineering.com
info@dammonengineering.com
PH: 985.649.5832
Chief Engineer: Brian Mistich, PE
5540 Highway 90 East
Suite 1
Slidell, LA 70458

#	DESCRIPTION	DATE

REVISIONS

SEAL:

BRETT CABRIRAC

LOT 5 SQUARE 24
ROBERT STREET
SLIDELL, LA. 70458

JOB No: CKD
DATE: 07-03-2023
DRAWN BY: CHECKED BY: BAM

The plans, details and specifications contained herein are and shall remain the property of Dammon Engineering, and shall not be loaned, copied or used for any purpose other than those specifically indicated in the agreement between the owner and Dammon Engineering for the project for which the plans were prepared and previously entered into and shall be returned upon completion of the project. Any other use or reproduction without written consent of Dammon Engineering is prohibited.

SHEET TITLE:
BLDG ELEVATIONS

DRAWING NUMBER:
A103

SHEET No: 4 of 8

FILE NAME: J:\- Davidsons at Bayland Bay\Shell Cabins Robert St Slidell\Current Drawings\A103 - Elevations Plan.dwg PLOT DATE & TIME: Monday, July 3, 2023 4:16:01 PM