4 RIGHT ELEVATION
SCALE: 1/4" = 1'-0"

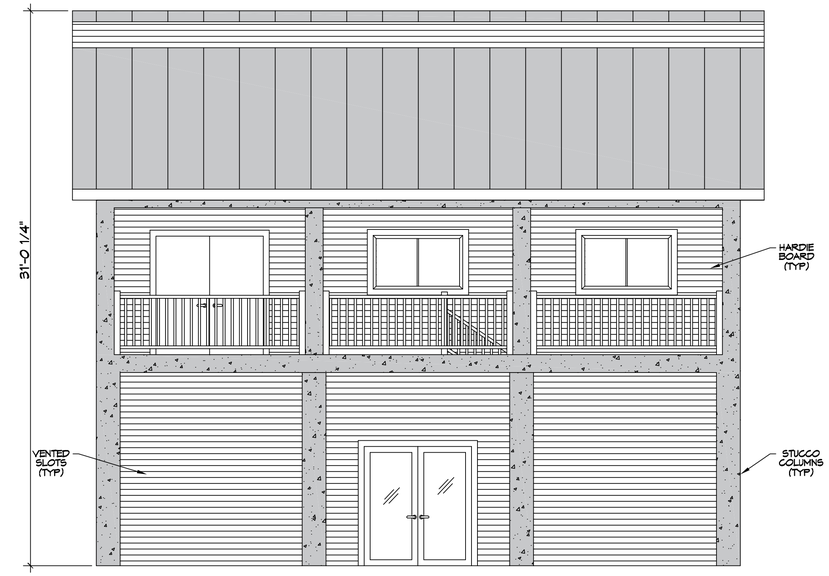

5 FRONT ELEVATION
SCALE: 1/4" = 1'-0"

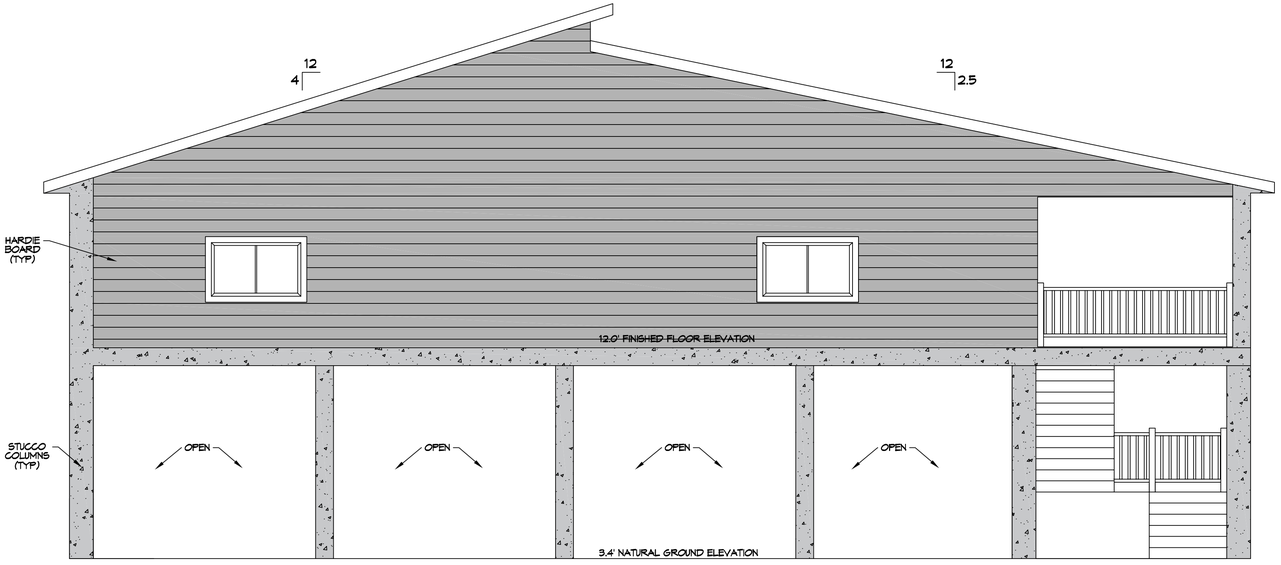

6 LEFT ELEVATION
SCALE: 1/4" = 1'-0"

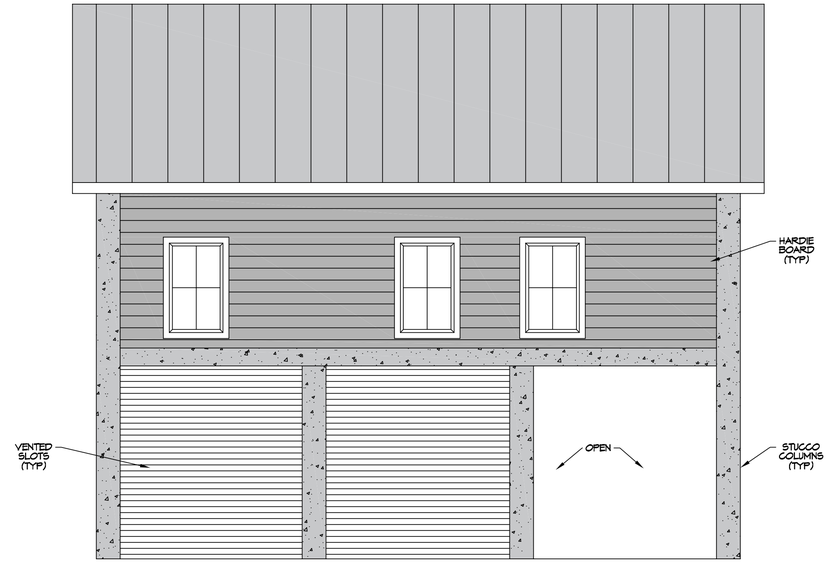

7 REAR VIEW
SCALE: 1/4" = 1'-0"

DAMMON ENGINEERING, INC.
LOUISIANA & MISSISSIPPI
www.dammonengineering.com
info@dammonengineering.com
PH: 985.649.5832
Chief Engineer: Brian Mistich, PE
5540 Highway 190 Suite 1
Slidell, LA 70458

#	DESCRIPTION	DATE

REVISIONS

SEAL:

BRETT CABRIRAC

LOT 5 SQUARE 24
ROBERT STREET
SLIDELL, LA. 70458

JOB No: | DATE: 07-17-2023
DRAWN BY: CKD | CHECKED BY: BAM

The plans, details and specifications contained herein are the property of Dammon Engineering, and shall not be used or reproduced in whole or in part without the express written consent of Dammon Engineering. Any use of these plans, details and specifications for any purpose other than the specified project for which the plans were prepared and developed constitutes an illegal act.

SHEET TITLE:
BLDG ELEVATIONS

DRAWING NUMBER:
A103

SHEET No: 4 of 8

FILE NAME: J:\- Foundations or Structural Only\Brett Collins Robert St Slidell\Current Drawings\A103 - Elevations Plan.dwg PLOT DATE & TIME: Monday, July 17, 2023 4:31:02 PM