7 RIGHT ELEVATION
SCALE: 1/4" = 1'-0"

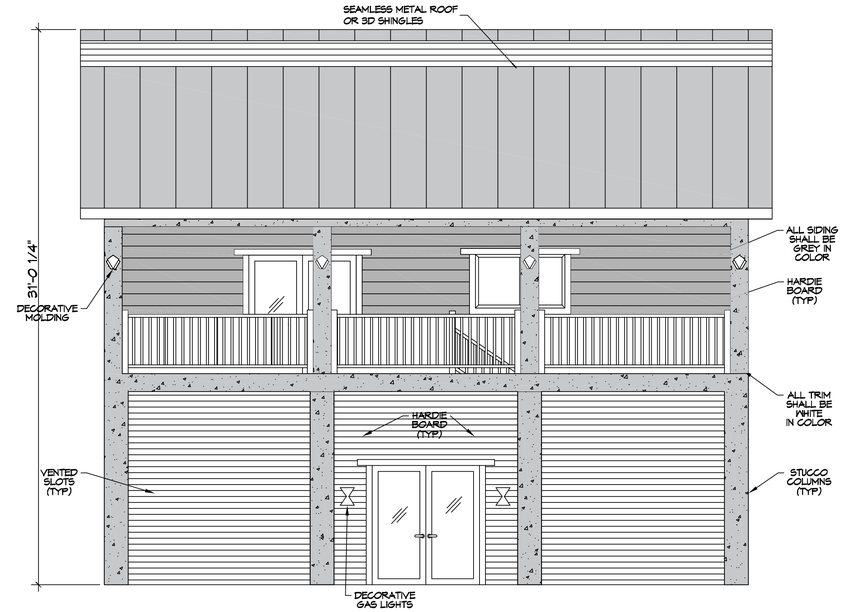

8 FRONT ELEVATION
SCALE: 1/4" = 1'-0"

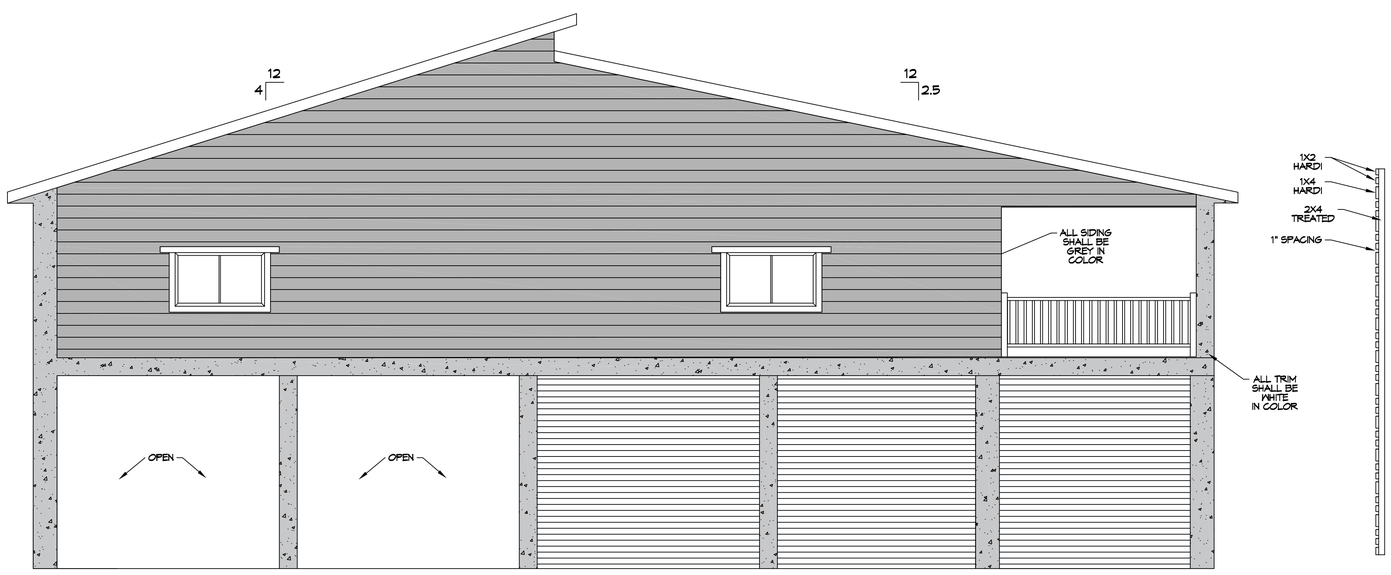

9 LEFT ELEVATION
SCALE: 1/4" = 1'-0"

10 VENTED SLOTS
SCALE: 1/2" = 1'-0"

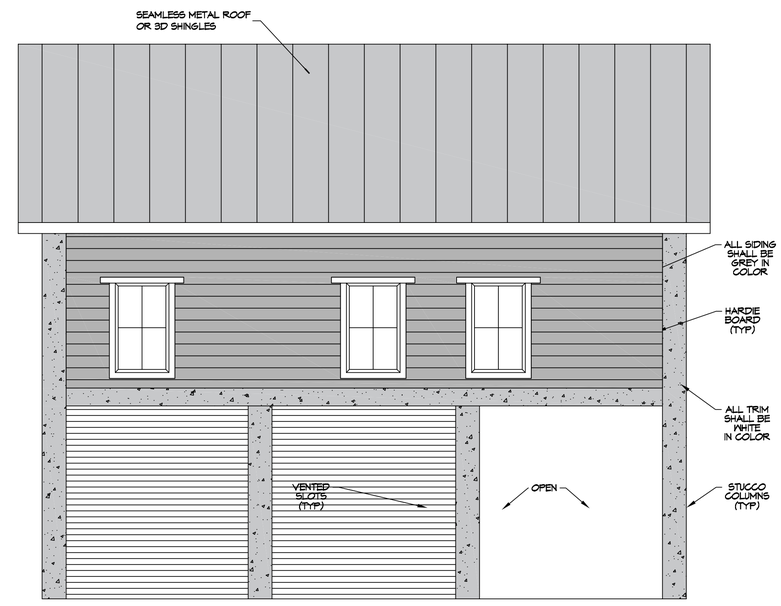

11 REAR VIEW
SCALE: 1/4" = 1'-0"

DAMMON ENGINEERING, INC.
LOUISIANA & MISSISSIPPI
www.dammonengineering.com
info@dammonengineering.com
PH: 985.649.5832
Chief Engineer: Brian Mistich, PE
5540 Jackson Trail
Slidell, LA 70458

REVISIONS

#	DESCRIPTION	DATE

STATE OF LOUISIANA
BRIAN A. MISTICH
License No. 30187
PROFESSIONAL ENGINEER

BRETT CABRIRAC

LOT 5 SQUARE 24
ROBERT STREET
SLIDELL, LA. 70458

JOB No: CKD
DATE: 11-15-2023
DRAWN BY: CKD
CHECKED BY: BAM

The drawings and specifications shown on these plans are the property and proprietary information of Dammon Engineering, and are not to be used for other work, and are not to be loaned, copied or disclosed without written consent. Visual contact with these plans shall constitute conclusive evidence of acceptance of these restrictions.

SHEET TITLE:
BLDG ELEVATIONS

DRAWING NUMBER:
A103

SHEET No: 4 of 8

FILE NAME: J:\-Dwellings w Structural Only\Brett Cabirac, Robert St. Slidell\Current Drawings\A103 – Elevations Plan.dwg PLOT DATE & TIME: Wednesday, November 15, 2023 1:15:55 PM