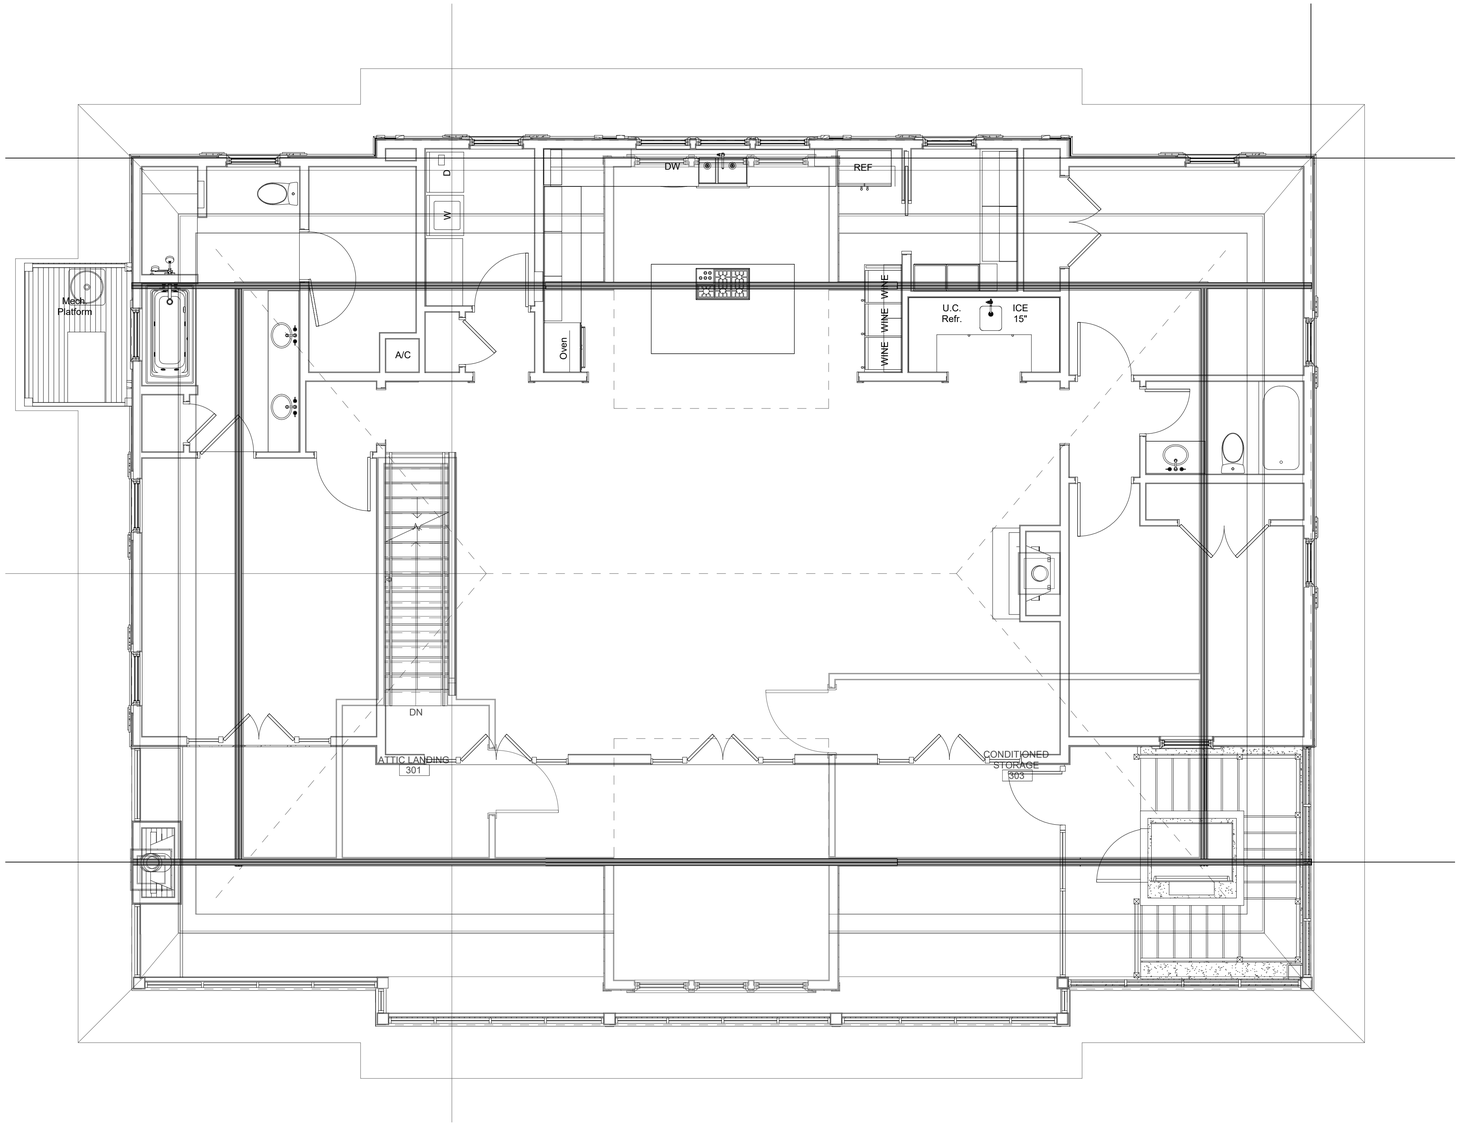

4 FLOORING FRAMING PLAN
SCALE: 1/4" = 1'-0"

LEVEL THREE

DAMMON ENGINEERING, INC.
LOUISIANA & MISSISSIPPI
Chief Engineer: Brian Mistich, PE
554 Old Spanish Trail
Slidell, LA 70458
www.dammonengineering.com
info@dammonengineering.com
PH: 985.649.5832

REVISIONS

#	DESCRIPTION	DATE

SEAL:

BRENDA AND JOHN
CUASE RESIDENCE

34519 LOWRY LANE
SLIDELL, LA 70460

JOB No:	DATE: 04-19-2023
DRAWN BY: GSD	CHECKED BY: BAM

The Owner's business and proprietary information, as well as all instruments of service prepared by Dammon Engineering, including but not limited to plans, specifications, and other documents, electronic files, and data (collectively, the "Instruments of Service"), are and shall remain the property of Dammon Engineering. We retain all pertinent rights and the copyright in and to the Instruments of Service, regardless of the form in which they are stored or fixed. The Owner is permitted to use the Instruments of Service for the purpose of constructing, occupying and maintaining the project, but without limitation or prejudice to the foregoing, no other rights are conveyed or granted to the Owner, or any other person or entity, under any patent, copyright, or other intellectual property right or interest in or to the Instruments of Service. The Instruments of Service may not be used by the Owner or any other person or entity for any other purpose, or for the benefit of any other person or entity, without the prior written consent of Dammon Engineering.

SHEET TITLE:
FLOOR FRAMING PLAN
LEVEL TWO

DRAWING NUMBER:
S104

SHEET No: 4 of 6