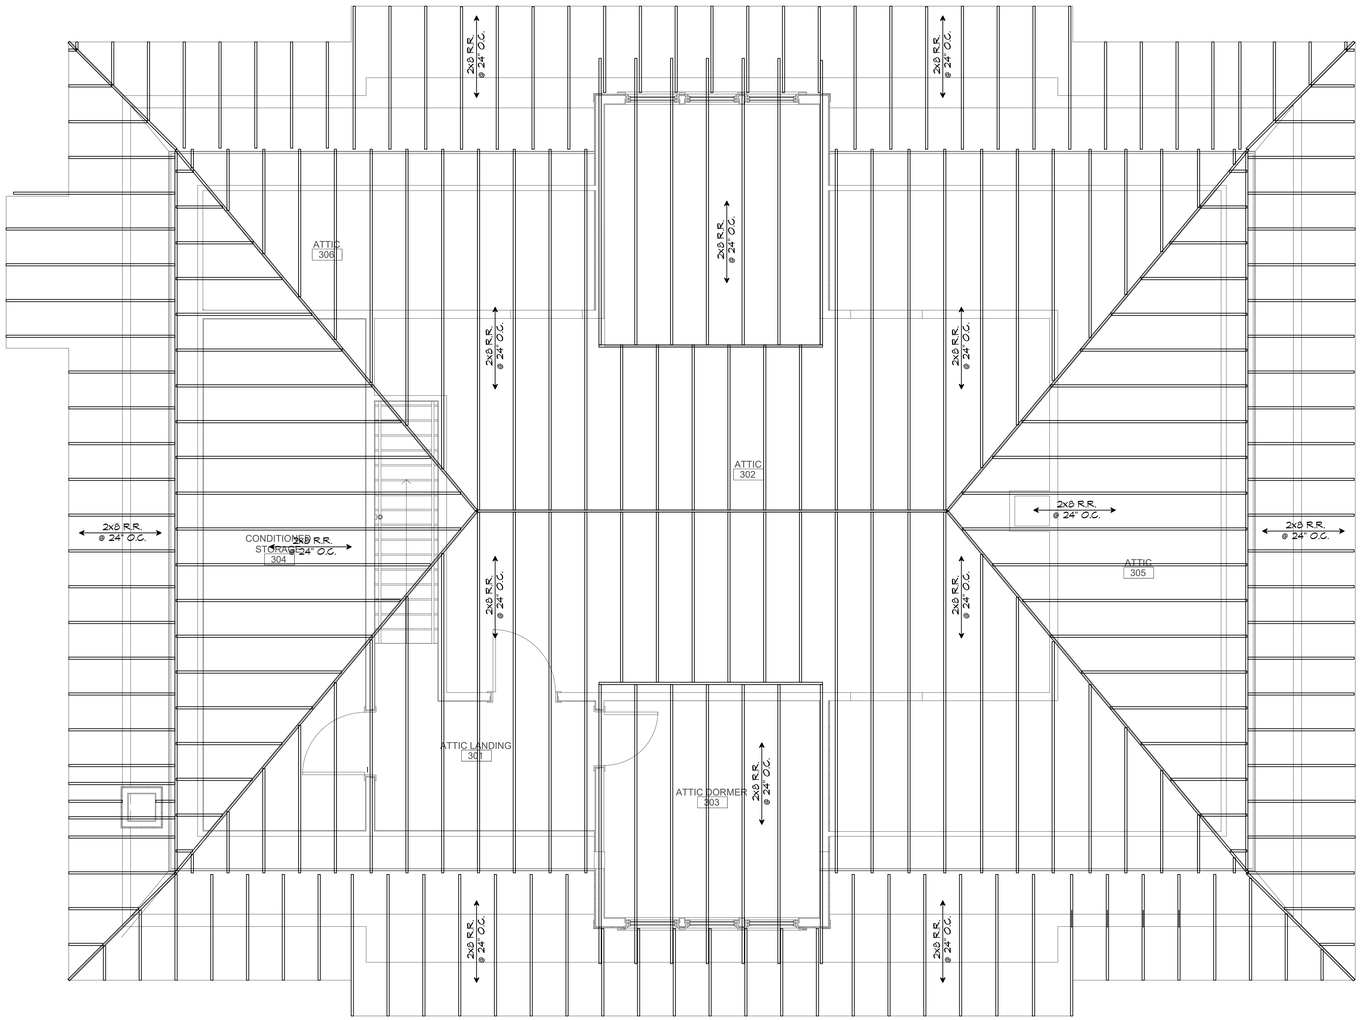

5 ROOF FRAMING PLAN
SCALE: 1/4" = 1'-0"

ROOF

DAMMON ENGINEERING, INC.
LOUISIANA & MISSISSIPPI

Chief Engineer: Brian Mistich, PE
554 Old Spanish Trail
Slidell, LA 70458

www.dammonengineering.com
info@dammonengineering.com
PH: 985-649-5922

#	DESCRIPTION	DATE

REVISIONS

STATE OF LOUISIANA
BRIAN A. MISTICH
License No. 30187
PROFESSIONAL ENGINEER

BRENDA AND JOHN CASE RESIDENCE

345191 LOWRY LANE
SLIDELL, LA 70460

JOB No:	
DRAWN BY:	CCD
DATE:	01-18-2024
CHECKED BY:	BAM

THIS DRAWING AND SPECIFICATIONS, INCLUDING THE ARCHITECTURAL DESIGN, ARE THE PROPERTY OF DAMMON ENGINEERING, INC. AND MAY NOT BE REPRODUCED OR USED FOR OTHER PROJECTS EXCEPT BY AGREEMENT WITH DAMMON ENGINEERING, INC. THIS DRAWING IS THE PROPERTY OF THE OWNER FOR WHOM IT WAS PREPARED FOR WHICH IT HAS BEEN PAID FOR AND MAY BE REPRODUCED WITHOUT FURTHER COMPENSATION TO DAMMON ENGINEERING, INC. FOR USE ON THE PROJECT FOR WHICH IT WAS PREPARED.

SHEET TITLE:
ROOF RAFTER FRAMING PLAN

DRAWING NUMBER:
S105

SHEET No: 5 of 6