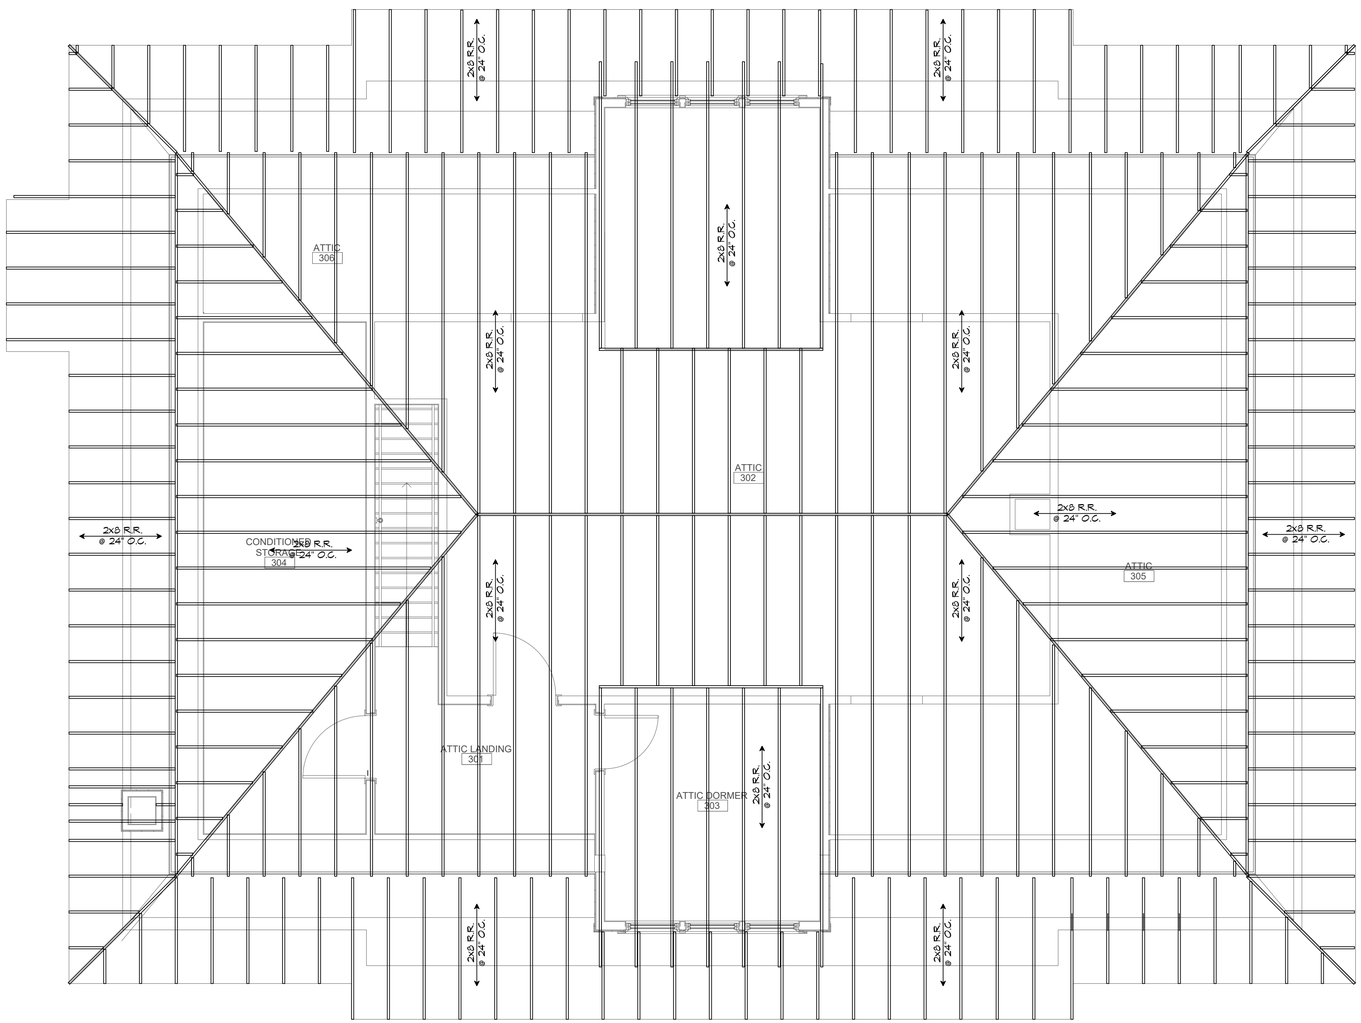

5 ROOF FRAMING PLAN
SCALE: 1/4" = 1'-0"

ROOF

DAMMON ENGINEERING, INC.
LOUISIANA & MISSISSIPPI

Chief Engineer: Brian Mistich, PE
554 Old Spanish Trail
Slidell, LA 70458

www.dammonengineering.com
info@dammonengineering.com
PH: 985-649-5922

#	DESCRIPTION	DATE

REVISIONS

STATE OF LOUISIANA
BRIAN A. MISTICH
License No. 30187
PROFESSIONAL ENGINEER

BRENDA AND JOHN CASE RESIDENCE

34514 LONRY LANE
SLIDELL, LA 70460

JOB No:	
DATE:	02-01-2024
DRAWN BY:	CKD
CHECKED BY:	BAM

THIS PLAN IS PROPRIETARY INFORMATION, PROPERTY OF DAMMON ENGINEERING, INC. AND SHALL NOT BE REPRODUCED OR TRANSFERRED TO OTHERS WITHOUT WRITTEN PERMISSION. ALL REPRODUCTIONS MUST BEAR THE ORIGINAL SIGNATURE AND SEAL OF THE PROFESSIONAL ENGINEER. THIS PLAN HAS BEEN PREPARED FOR THE EXCLUSIVE USE OF THE OWNER OF THE PROPERTY FOR WHICH IT WAS PREPARED AND ANY OTHER USE IS PROHIBITED WITHOUT WRITTEN PERMISSION OF DAMMON ENGINEERING, INC.

SHEET TITLE:
ROOF RAFTER FRAMING PLAN

DRAWING NUMBER:
S105

SHEET No: 5 of 6

FILE NAME: J:\+ Foundations w/ Structural Only\Case Residence Kitchenwin\New Current Dwgs\S105 Roof Framing Plan.dwg PLOT DATE & TIME: Thursday, February 1, 2024 3:03:28 PM