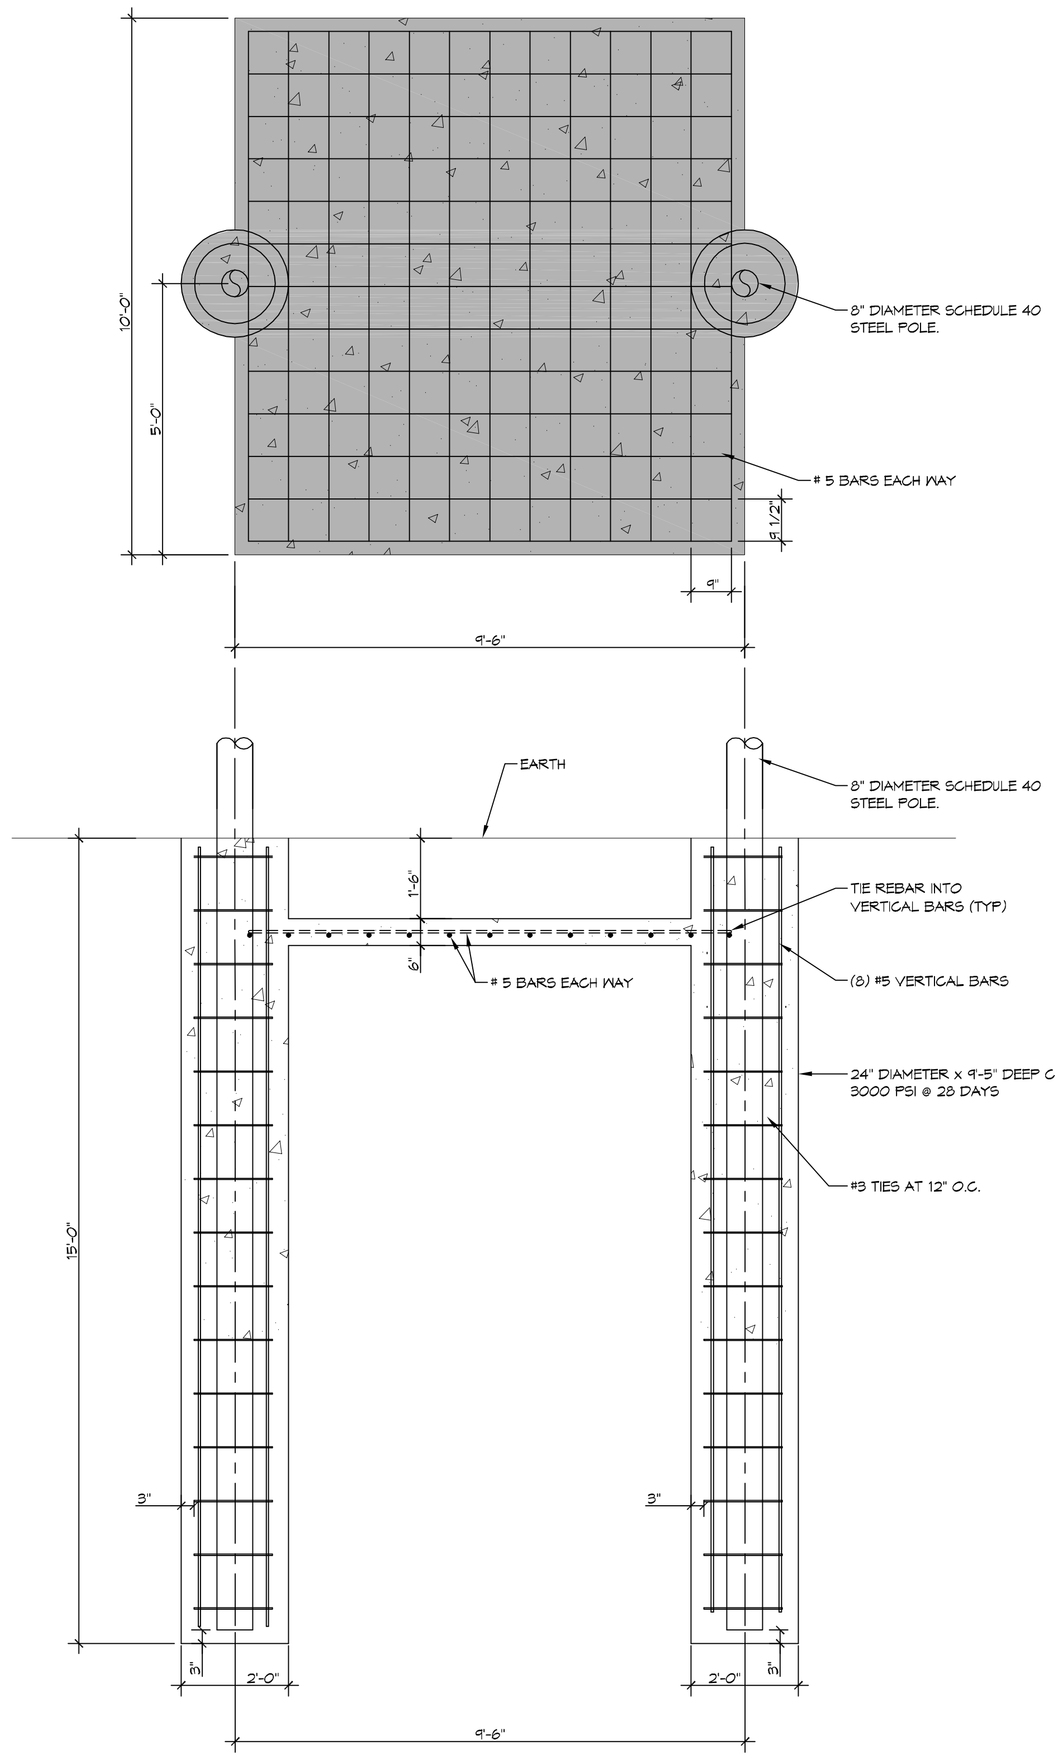

1 S101 | S101

FOUNDATION PLAN

SCALE: 1/2" = 1'-0"

FOUNDATION

FOUNDATION NOTES

1. ALL DIMENSIONS ARE EDGE OF CONCRETE (EOC) TO EDGE OF CONCRETE (EOC) UNLESS NOTED OTHERWISE.
2. CONCRETE MIX SHALL HAVE A MINIMUM COMPRESSIVE STRENGTH OF 3000 PSI AT 28 DAYS. CONCRETE MIX SHALL BE IN ACCORDANCE WITH ACI-318.
3. ALL CONVENTIONAL REINFORCING STEEL SHALL MEET ASTM-A615 (GRADE 60).
4. ALL REINFORCING STEEL AND MESH SHALL BE SECURELY SUPPORTED TO PREVENT BOTH VERTICAL AND HORIZONTAL MOVEMENT DURING CONCRETE PLACEMENT.
5. THE CONTRACTOR SHALL VERIFY ALL DROPS, OFFSETS, BRICK LEDGES, DIMENSIONS AND CONFIGURATIONS. CONTRACTOR MUST BE RESPONSIBLE FOR SAME.

DAMMON ENGINEERING, INC.
554 Old Spanish Trail
Slidell, LA 70458
PH: 985.649.5832
www.dammonengineering.com
info@dammonengineering.com
Fax: 985.641.5950

REVISIONS

#	DESCRIPTION	DATE

SEAL:

LOUISIANA DENTAL CENTER

5684 W. MAIN ST.
HOMA, LA 70360

The Dammon Engineering, Inc. specifications, drawings and designs are the property of Dammon Engineering, Inc. and shall remain the property of Dammon Engineering, Inc. and are protected by copyright. Any reproduction or distribution of these designs, in whole or in part, without the express written consent of Dammon Engineering, Inc. is prohibited. Dammon Engineering, Inc. specifications, drawings and designs are provided for use on the project for which they are prepared. Reuse on other projects or extensions to this project without the express written consent of Dammon Engineering, Inc. is prohibited.

JOB No:	SIGN DATE:	05-02-17
DRAWN BY:	CKD CHECKED BY:	BAM

SHEET TITLE:
FOUNDATION PLAN

DRAWING NUMBER:
S101

SHEET No: 1 of # 1

FILE NAME: J:\- Foundations Sub\Dwg Sub\S101 - Foundation Plan.dwg PLOT DATE & TIME: Tuesday, May 2, 2017 10:25:38 AM