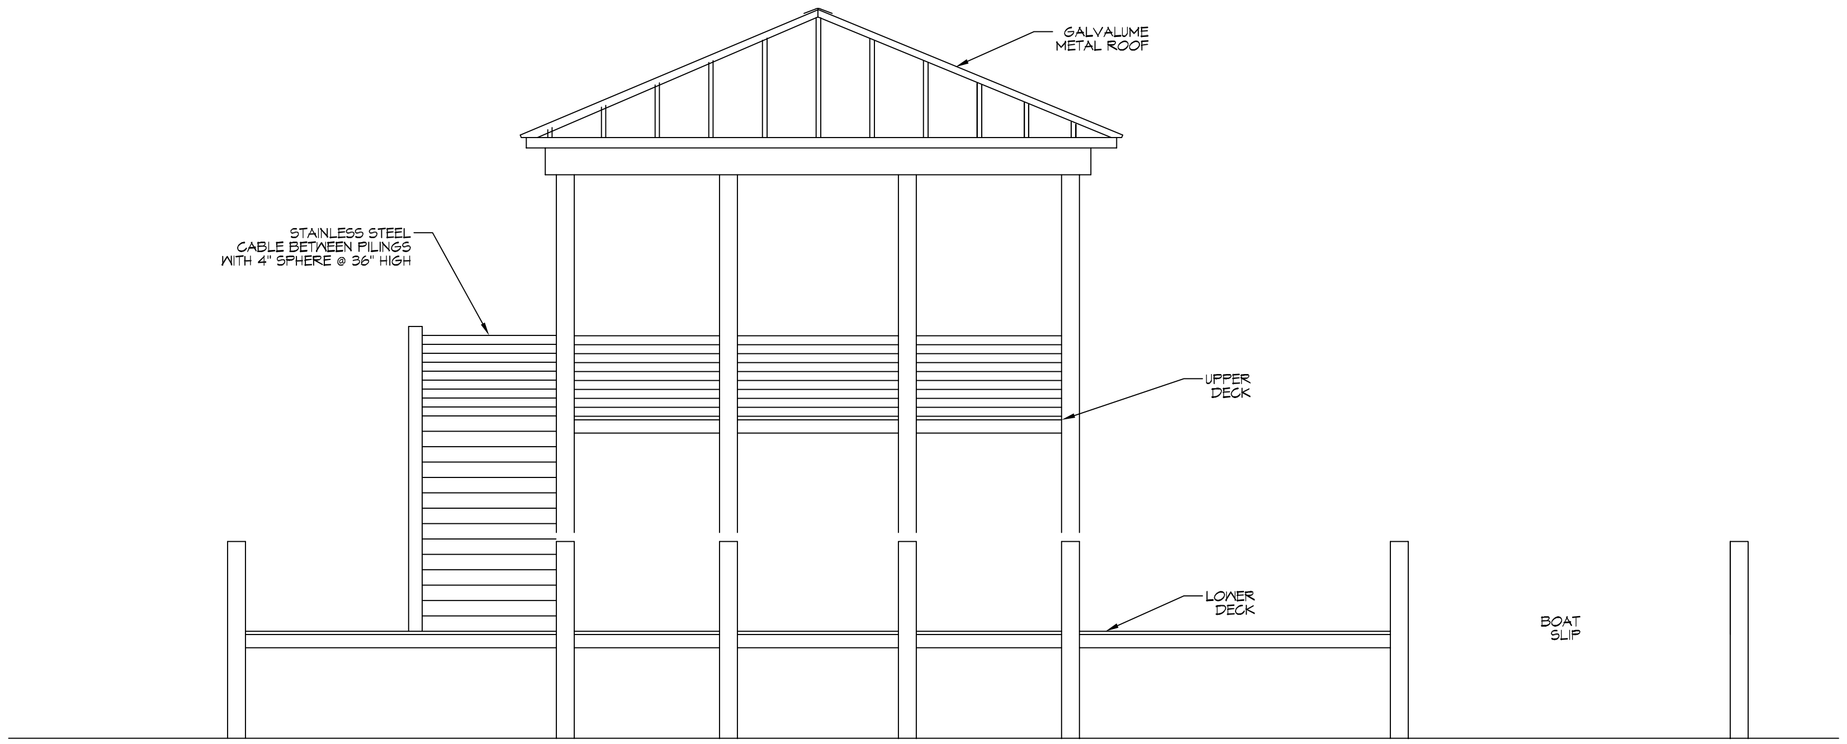

FRONT ELEVATION

SCALE: 1/4" = 1'-0"

ELEVATION

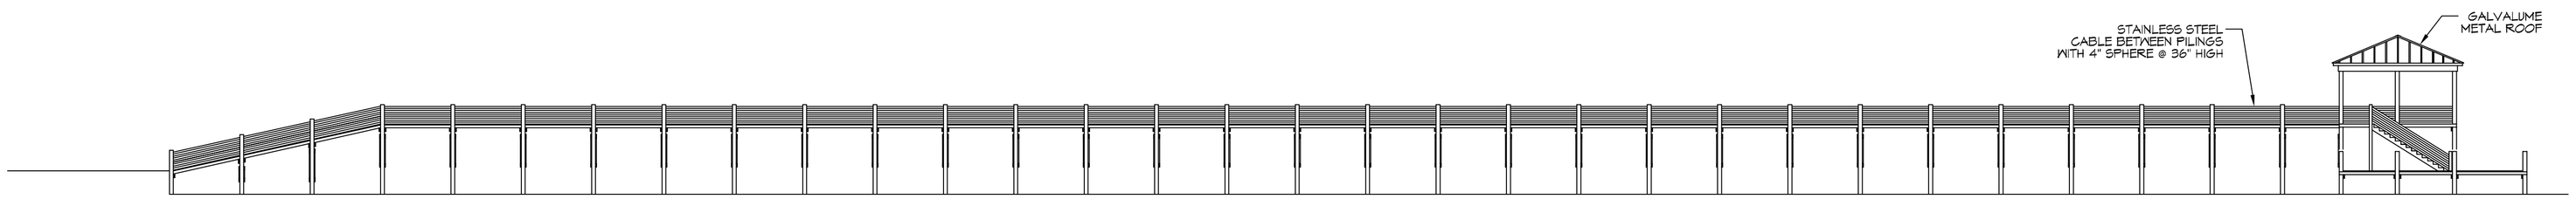

SIDE ELEVATION

SCALE: 1/16" = 1'-0"

ELEVATION

DAMMON ENGINEERING, INC.
554 Old Spanish Trail
Slidell, LA 70458
PH: 985.649.3832
www.dammonengineering.com
info@dammonengineering.com
Fax: 985.641.5950

#	DESCRIPTION	DATE

REVISIONS

STATE OF LOUISIANA
BRIAN A. MISTICH
License No. 30187
PROFESSIONAL ENGINEER

NEW BOAT HOUSE AND PIER FOR:

M CUBED PROPERTIES

426 CARR DRIVE
SLIDELL, LA. 70458

JOB No:	2343	DATE:	02-23-2018
DRAWN BY:	GKD	CHECKED BY:	BAM

The ideas, drawings, and specifications, herein are at a progression commercial liability at the time of publication. Any reproduction or use of these ideas, drawings, and specifications without the express written consent of Dammon Engineering, is prohibited. Contact with Dammon Engineering, Inc. for current information.

SHEET TITLE:
BOAT HOUSE
ELEVATIONS

DRAWING NUMBER:

S102

SHEET No: 3 of 3

FILE NAME: J:\Jx - Foundations Only\Subworks\2343 - M Cubed Properties, Boat House, Residence.dwg PLOT DATE & TIME: Friday, February 23, 2018 1:25:43 PM