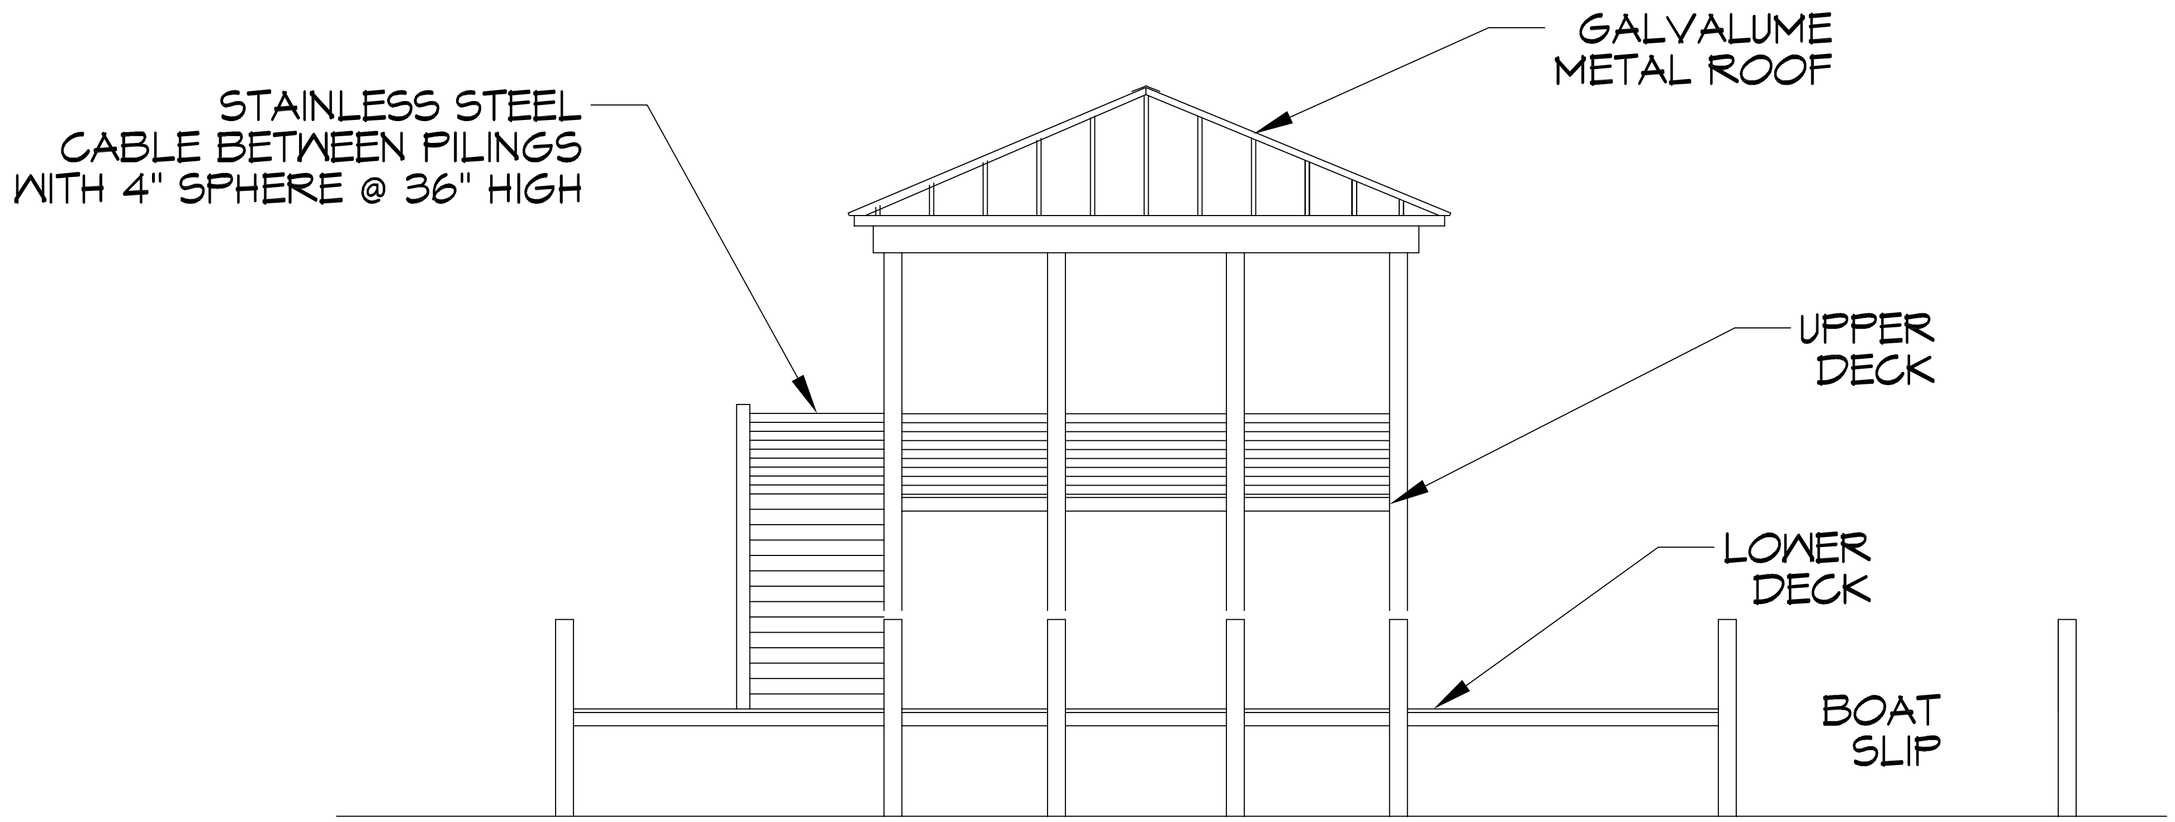

FRONT ELEVATION

SCALE: 1/4" = 1'-0"

ELEVATION

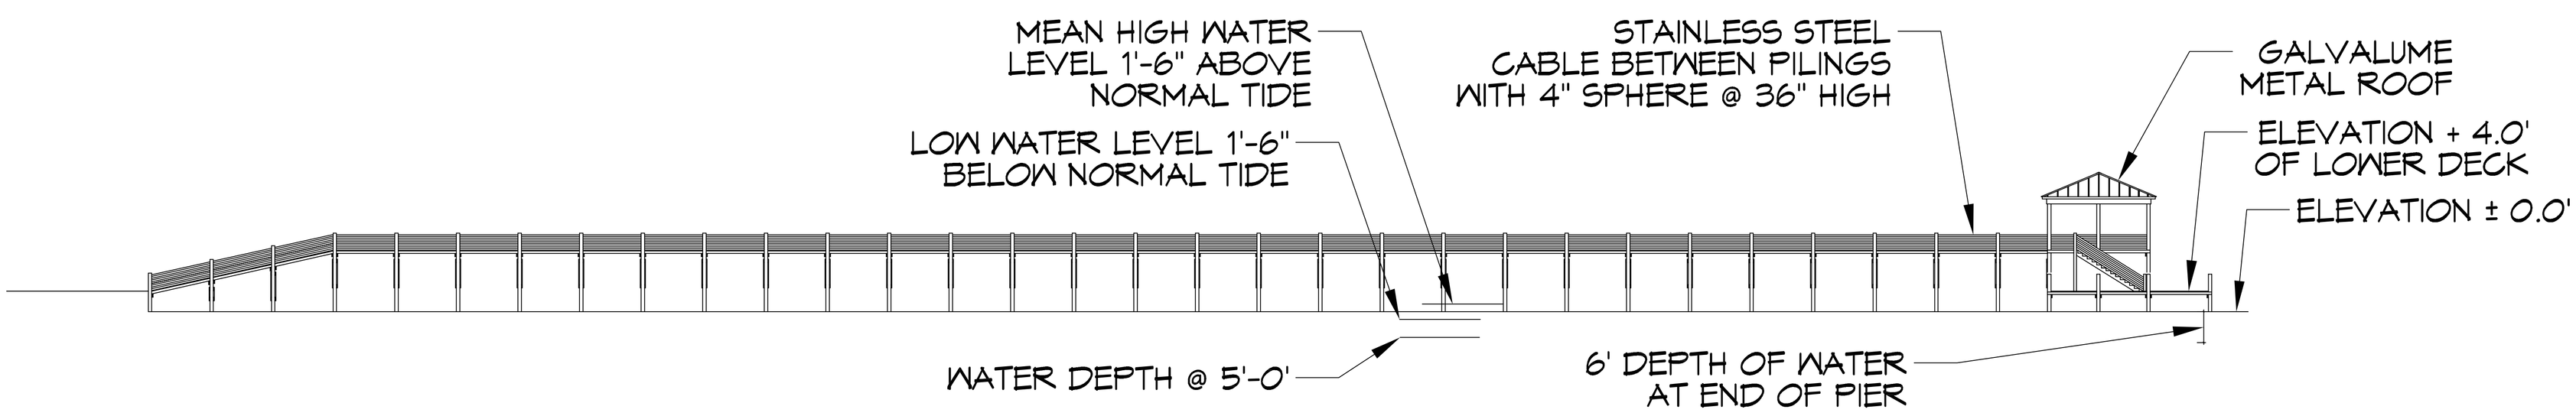

SIDE ELEVATION

SCALE: 1/16" = 1'-0"

ELEVATION

DAMMON ENGINEERING, INC.
www.dammonengineering.com
info@dammonengineering.com
Fax: 985.641.5950
554 Old Spanish Trail
Slidell, LA 70458
PH: 985.649.3832

REVISIONS

#	DESCRIPTION	DATE

STATE OF LOUISIANA
BRIAN A. MISTICH
License No. 30187
PROFESSIONAL ENGINEER

NEW BOAT HOUSE AND PIER FOR:

M CUBED PROPERTIES

426 CARR DRIVE
SLIDELL, LA 70458

JOB No: 2343 | DATE: 02-23-2016
DRAWN BY: CKD | CHECKED BY: BAM

The plans, drawings and specifications, designs and other expressions contained herein are the property of Dammon Engineering, and are protected under the copyright laws of the United States. Reproduction, publication or use of any of the above without the express written consent of Dammon Engineering is prohibited. Violation of the copyright laws of the United States is subject to a minimum fine of $100,000.00 and a maximum fine of $250,000.00 and/or imprisonment.

SHEET TITLE:
BOAT HOUSE
ELEVATIONS

DRAWING NUMBER:

S102

SHEET No: 3 of 3