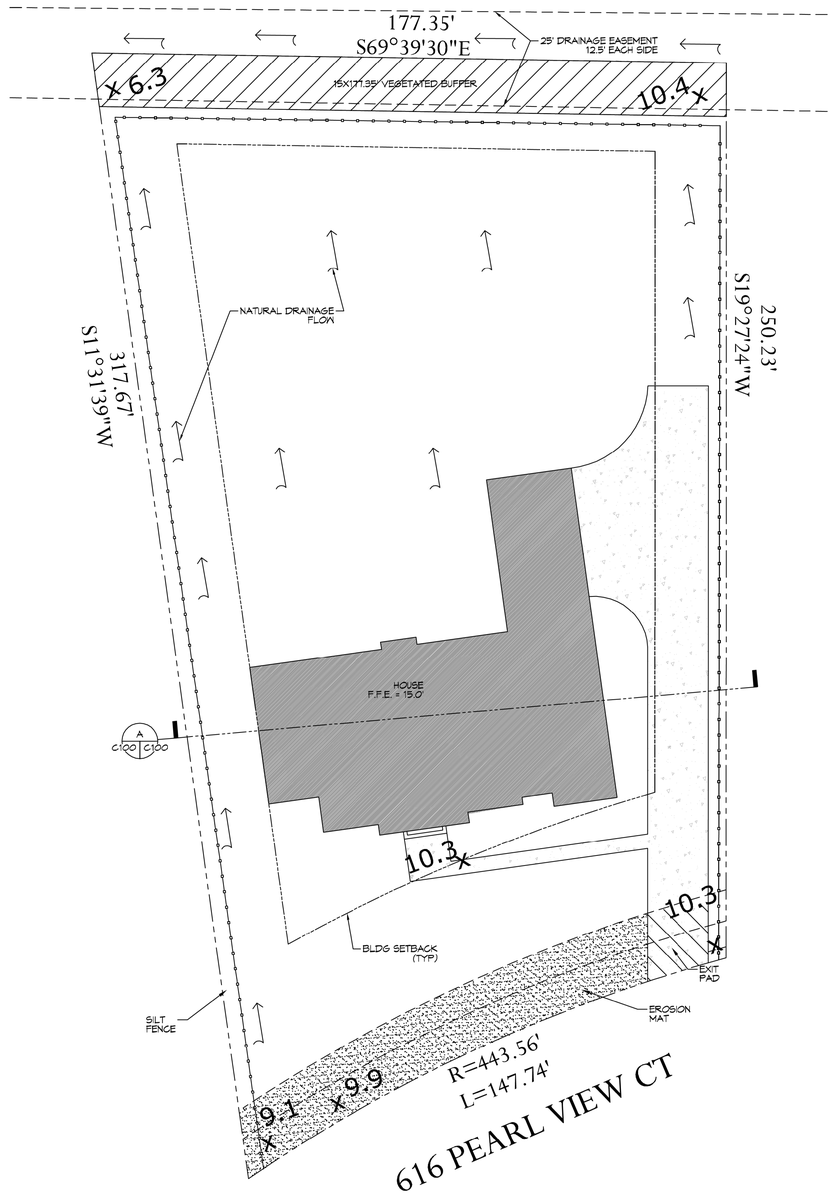

1 SITE PLAN

SCALE: 1"=20'-0"

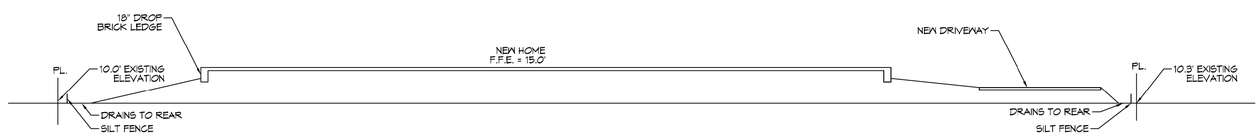

A CROSS SECTION

C100 | C100 SCALE: 1"=10'-0"

NO ADVERSE IMPACTS TO ADJACENT PROPERTIES

NEW HOUSE

TOTAL SQUARE FEET = 5693

SURVEY LEGAL

LOT 137, THE BLUFFS,
PHASE 5 B
ST. TAMMANY PARISH, LOUISIANA

PLANNING

ZONED - SINGLE FAMILY RESIDENTIAL DISTRICT

FLOOD ZONE

ZONE "A10"

BUILDING ELEVATION

BASE FLOOD ELEVATION = 10.1'
FINISHED FLOOR ELEVATION = 15'-0"

STORMWATER CONTROL LEGEND

SILT FENCE

DAMMON ENGINEERING, INC.
LOUISIANA & MISSISSIPPI
www.dammonengineering.com
info@dammonengineering.com
PH: 985.649.5832
Chief Engineer: Brian Mistich, PE
554 Old Spanish Trail
Slidell, LA 70458

#	DESCRIPTION	DATE

REVISIONS

STATE OF LOUISIANA
BRIAN A. MISTICH
License No. 30187
PROFESSIONAL ENGINEER

STORMWATER SITE PLAN

JACK & JILL FAYARD

616 PEARL VIEW COURT
SLIDELL, LA.

JOB No:	2021	DATE:	02-04-2021
DRAWN BY:	CKD	CHECKED BY:	CKD

The client is hereby given a non-exclusive, non-transferable license to use the plans and drawings prepared by Dammon Engineering, and as given, therein shall be subject to the following limitations: (1) the plans and drawings are prepared for the exclusive use of the client for the purpose of constructing a single residence on the property described therein; (2) the plans and drawings are not to be used for any other purpose or at any other location without the express written consent of Dammon Engineering; (3) such consent, if given, is limited to a single set of plans and drawings; and (4) the plans and drawings are copyrighted by Dammon Engineering and may not be reproduced or transferred to any other person or entity.

SHEET TITLE:
SITE PLAN

DRAWING NUMBER:

C100

SHEET No: 1 of 1

FILE NAME: J:_Foundations or Structural Only\2021 Projects\Fayard, Jack\C100 - Site Plan.dwg PLOT DATE & TIME: Thursday, February 4, 2021 11:05:00 AM