STORMWATER CONTROL LEGEND

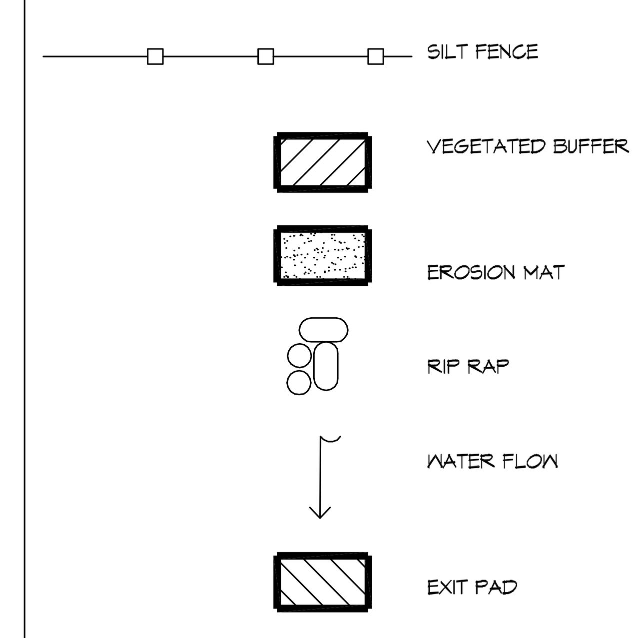

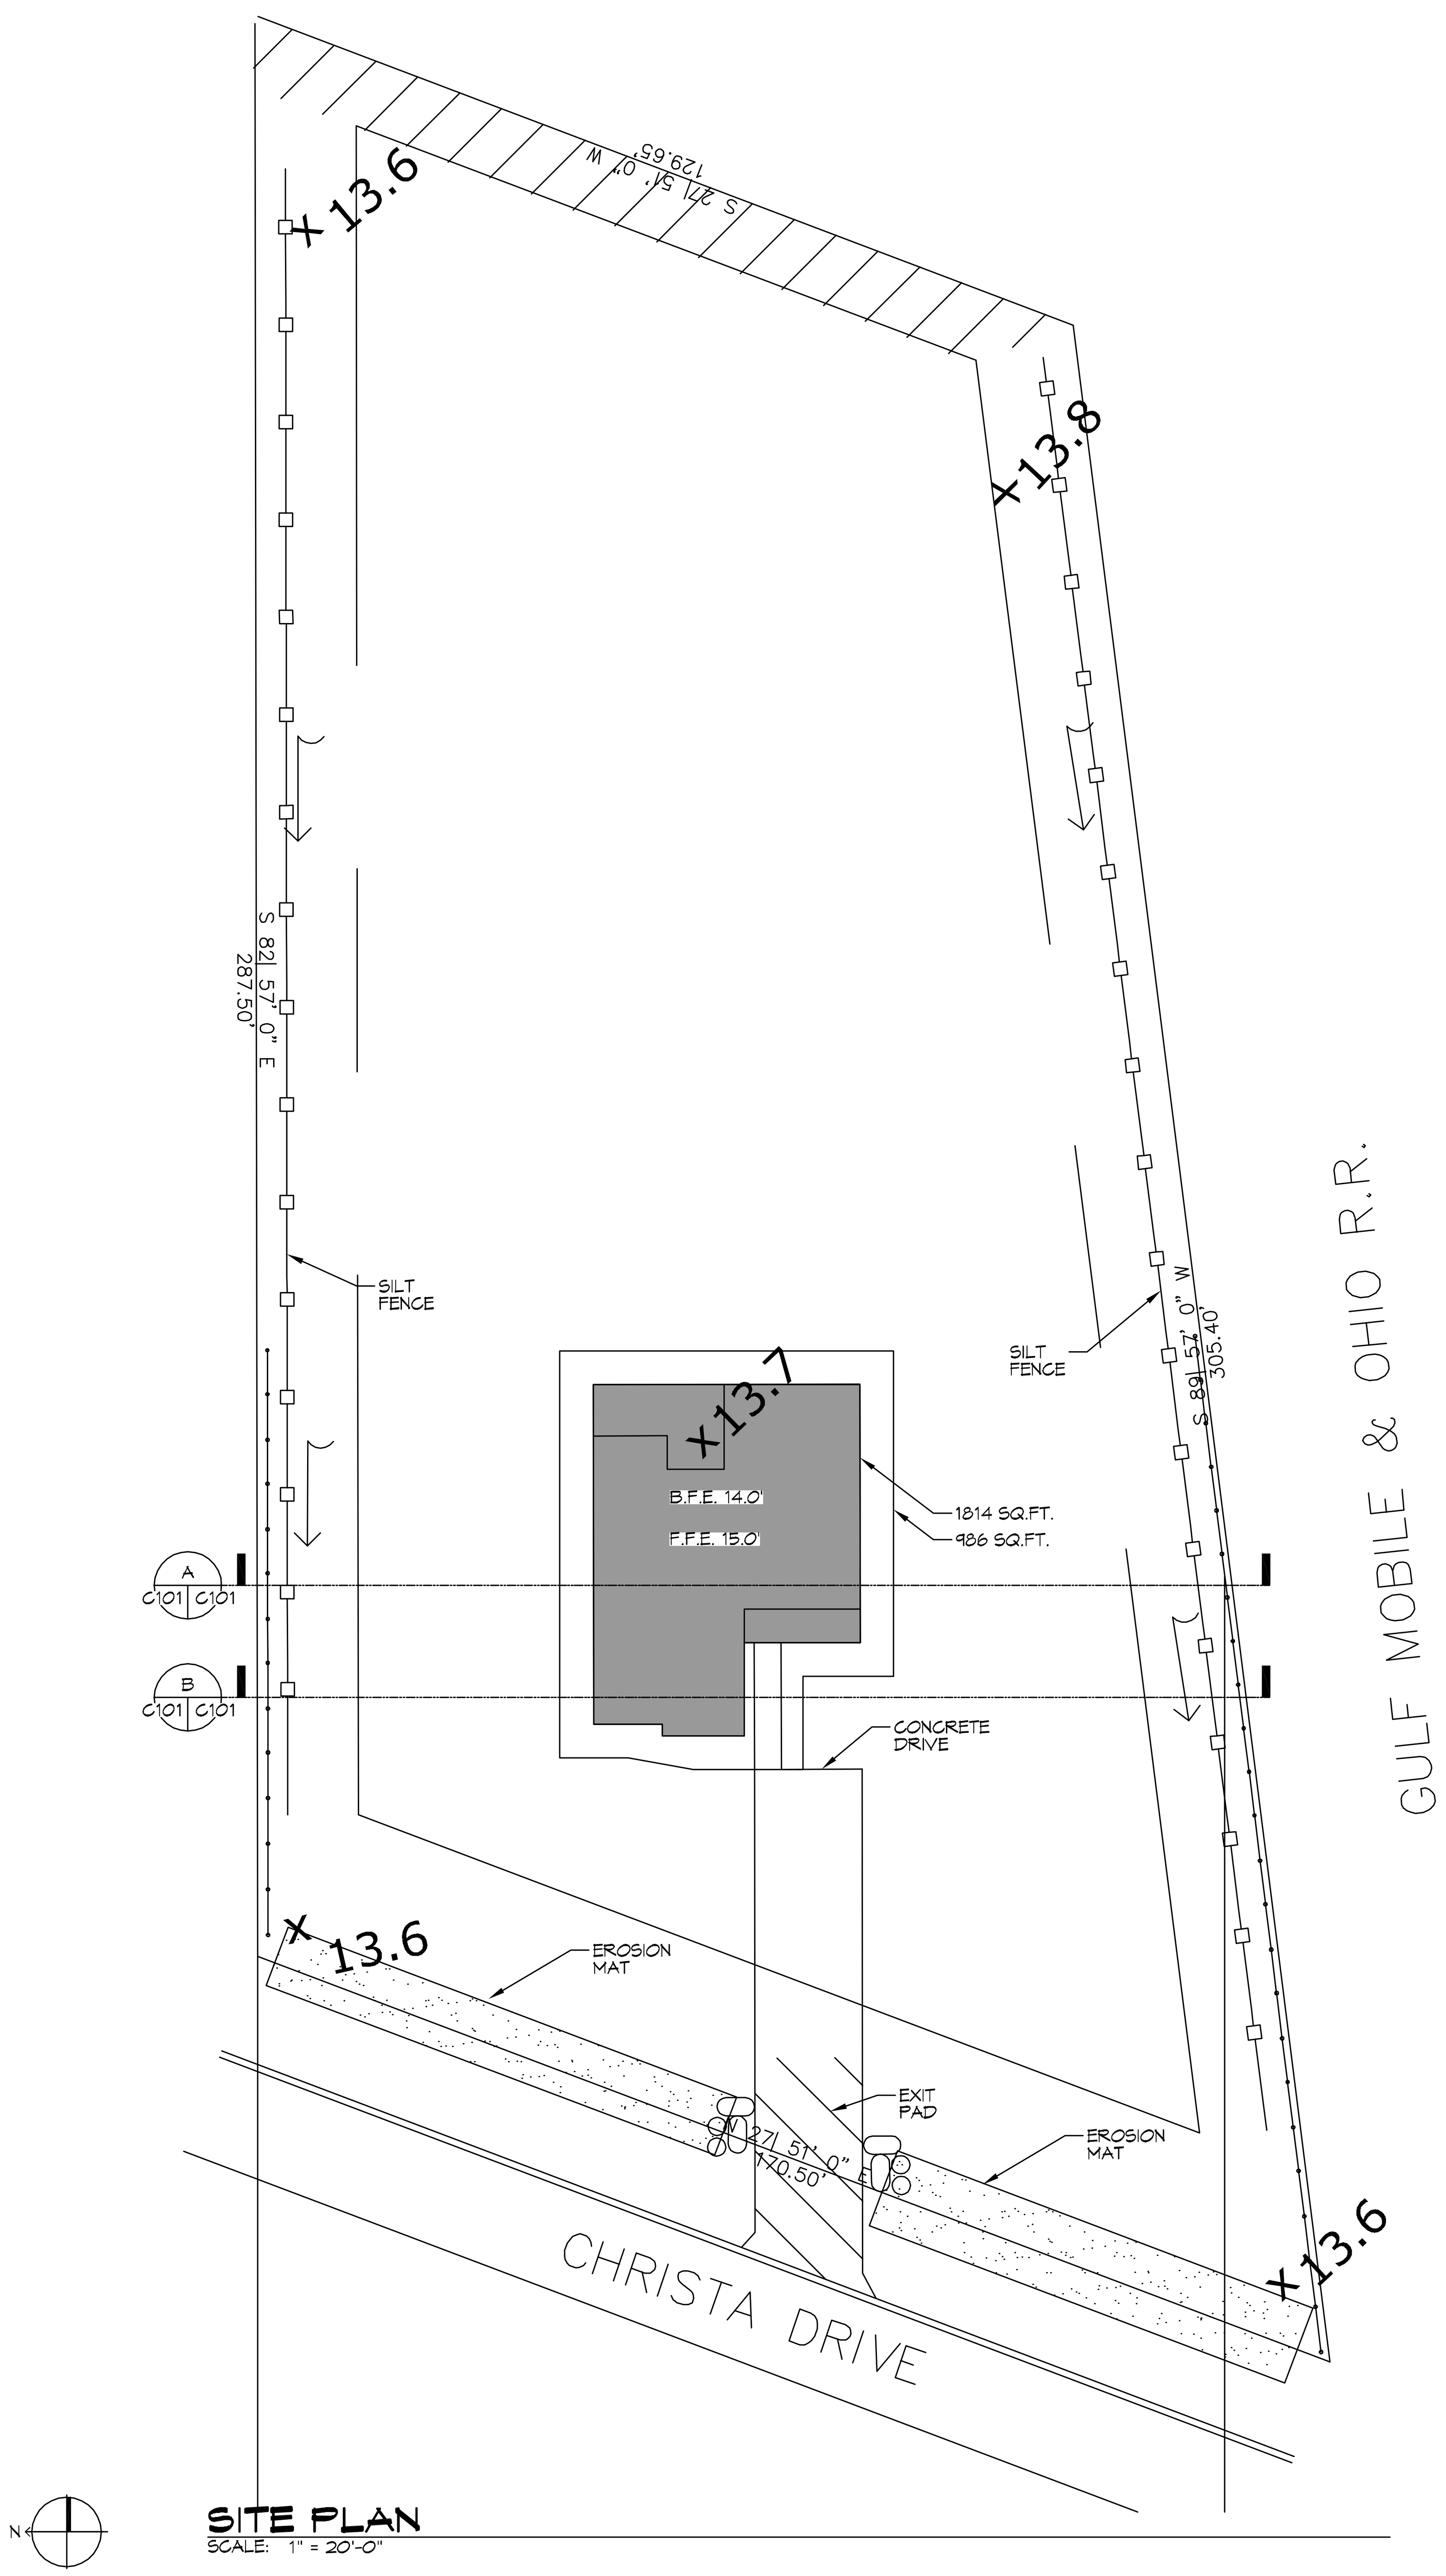

SITE PLAN
SCALE: 1" = 20'-0"

CUT/FILL CALCS
FILL MITIGATION VOLUME : Slab on Grade Foundation for Residence with the natural grade @ 13.7' and BFE @ 14.0' Two sections were taken of the foundation with the tapered slope away from foundation. Section A was measured at 14.5 s.f. and has a length of 43.25'. 14.5 s.f. x 43.25' = 627.13 cu ft Section B was measured at 11.9 s.f. and its length of 18.8'. 11.9 s.f. x 18.8' = 223.72 cu ft Total Mitigation volume is estimated at 850.85 cu ft CUT MITIGATION VOLUME : 36" wide, 12" deep swale was measured at 2.15 s.f. 850.85 cu ft / 2.15 s.f. = 395.74 linear feet of swale. One swale each side of property @ PL, 200 ft length each side mitigates fill volume.
CUT MITIGATION VOLUME TO BE REMOVED OFFSITE

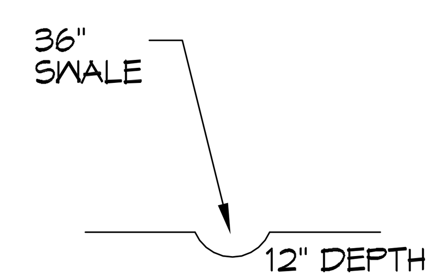

SWALE
SCALE: N.T.S.

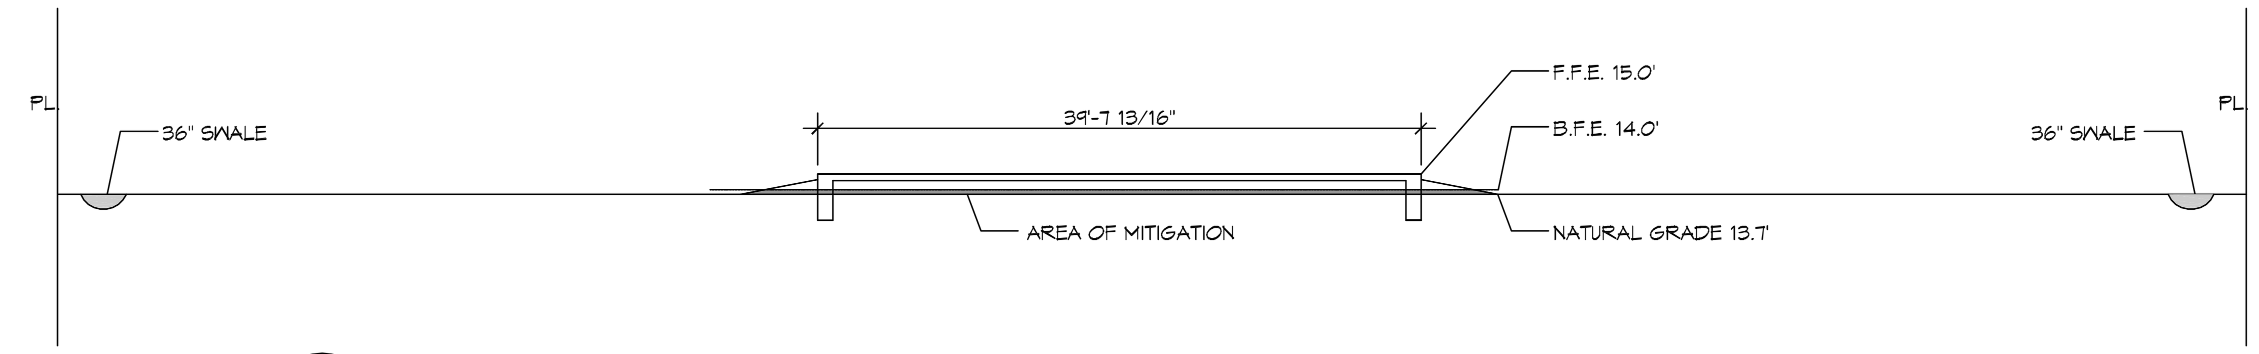

A C101 C101 CROSS SECTION
SCALE: 1"=10'-0"

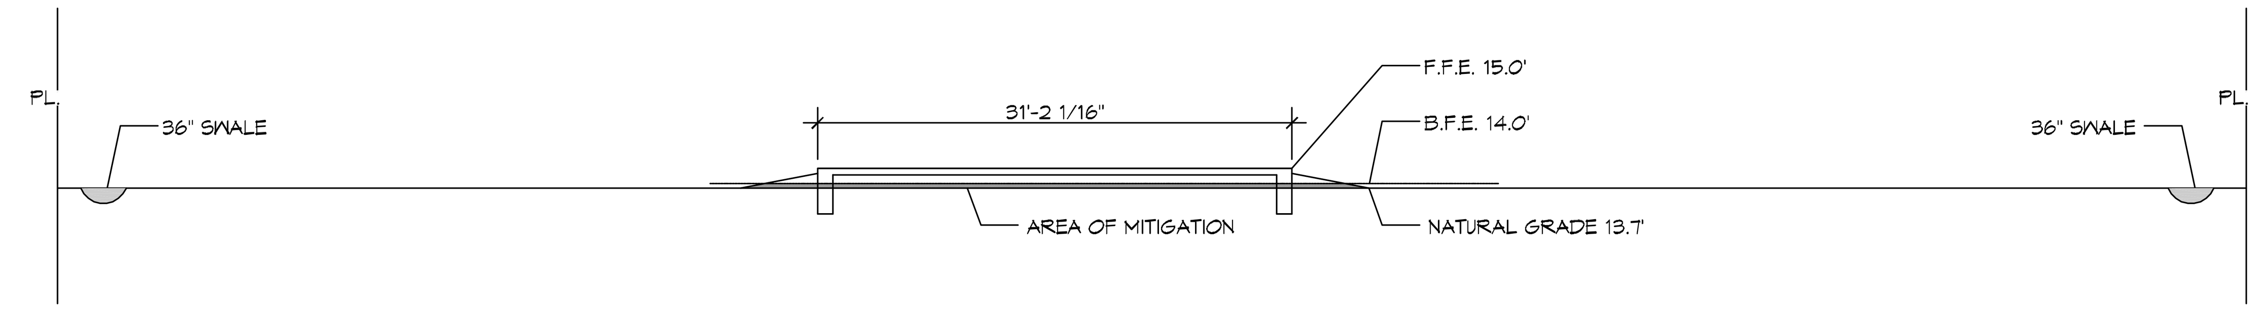

B C101 C101 CROSS SECTION
SCALE: 1"=10'-0"

DAMMON ENGINEERING, INC.
LOUISIANA & MISSISSIPPI

Chief Engineer: Brian Mistich, PE
554 Old Spanish Trail
Slidell, LA 70458
www.dammonengineering.com
info@dammonengineering.com
PH: 985.649.5832

#	DESCRIPTION	DATE

REVISIONS

SEAL:

STORMWATER SITE PLAN

JEFF LAPORTE

LOT 6 PINEWOOD PARK
CHRISTA DRIVE
SLIDELL, LA.

JOB No:	2021	DATE:	01-10-2021
DRAWN BY:	CKD	CHECKED BY:	BAM

The above drawings and specifications, designs and arrangements represented thereby are and shall remain the property of Dammon Engineering, and no part thereof shall be copied, disclosed to others, or used in connection with any work or project other than the specific project for which the have been prepared and developed without written consent of Dammon Engineering. Visual contact with these drawings or specifications shall constitute conclusive evidence of acceptance of these restrictions.

SHEET TITLE:
SITE PLAN / DRAINAGE

DRAWING NUMBER:
C101