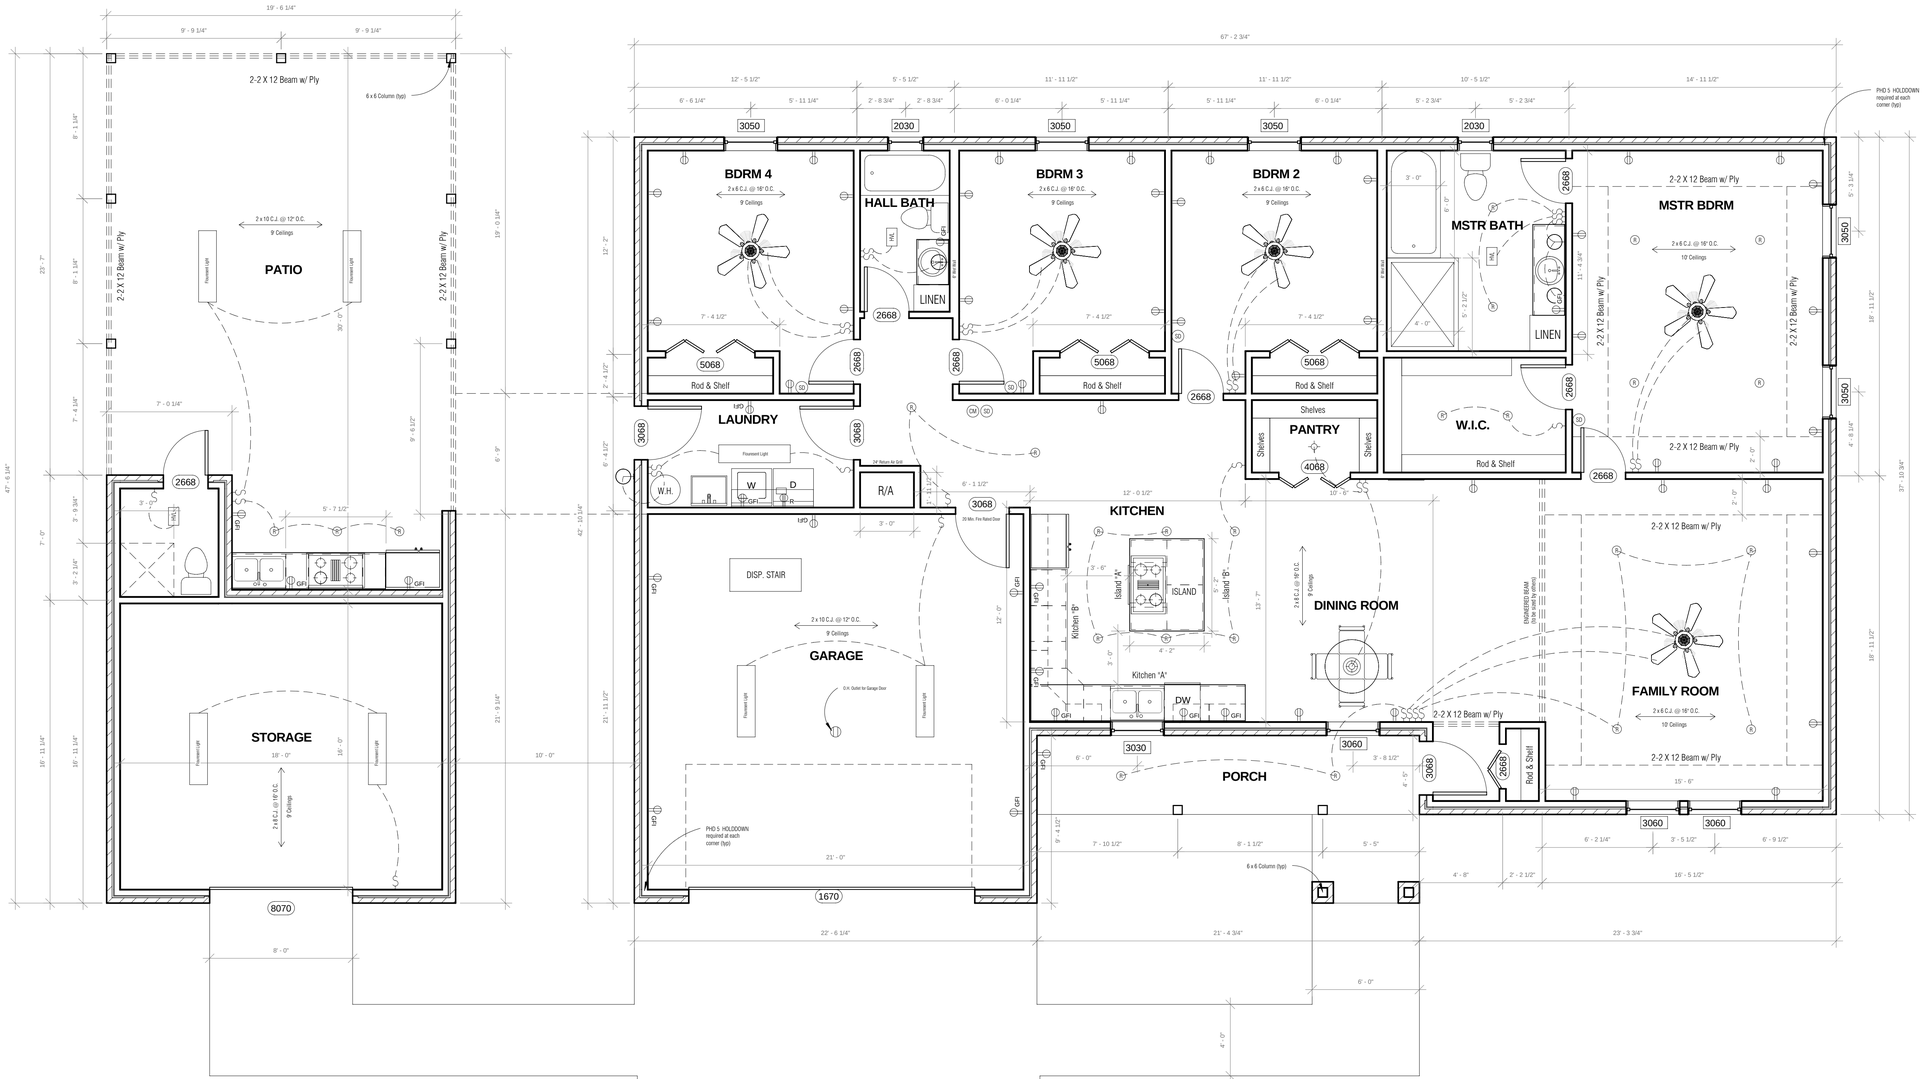

1 FLOOR PLAN
1/4" = 1'-0"

Living Area	2082
Garage	482
Front Porch	124
Storage & Bath	387
Patio	540
Total U.B.	3,615

NOTE: Although every effort has been made in preparing these plans, the contractor is ultimately responsible for checking plans for accuracy and or errors before construction begins.

No.	Description	Date

Hugo Martinez
Lot 3, OAK RANCH ESTATES, PHASE 3
St. Tammany Parish

Floor Plan

Project number
Date 9/18/2023
Drawn by
Checked by

A101

Scale 1/4" = 1'-0"