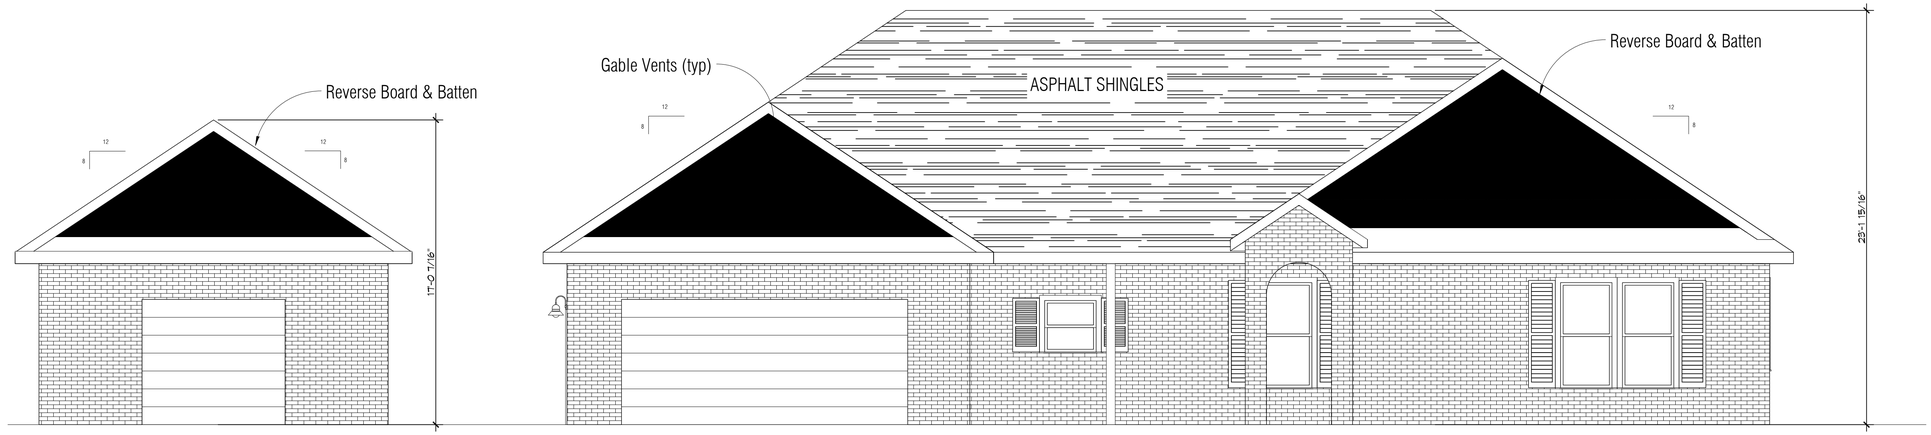

4 FRONT ELEVATION
SCALE: 1/4" = 1'-0"

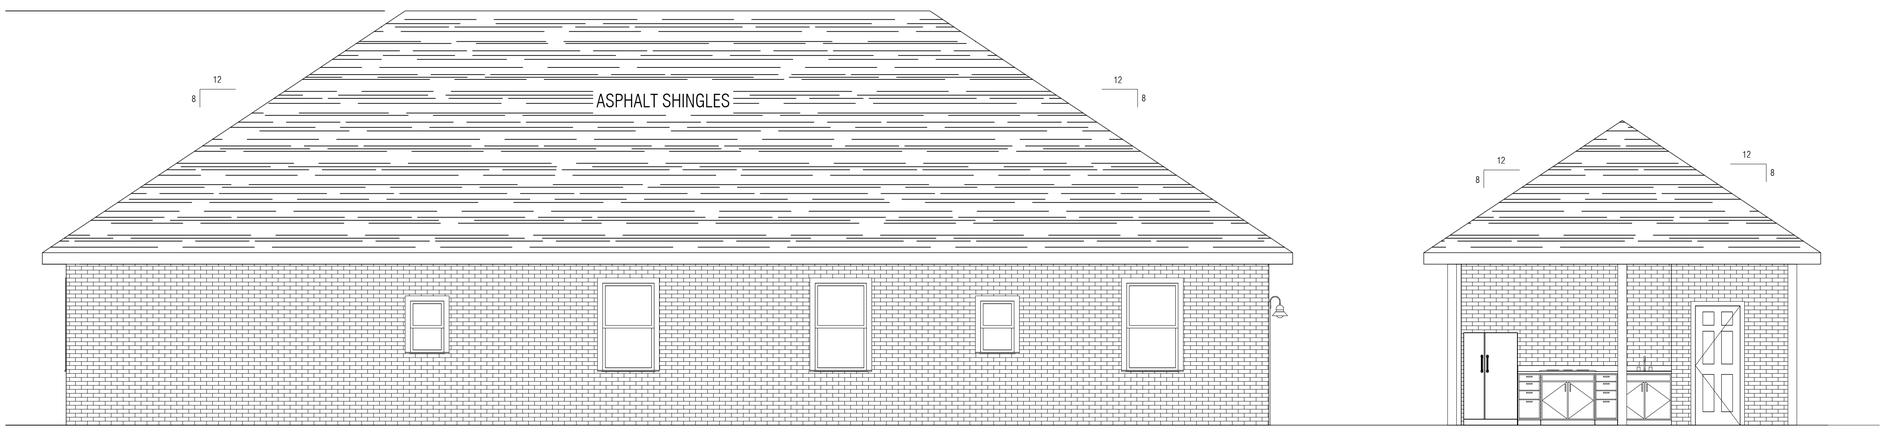

5 REAR ELEVATION
SCALE: 1/4" = 1'-0"

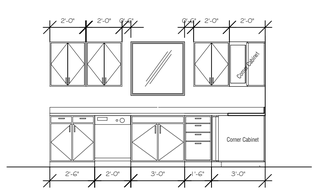

6 KITCHEN "A"
SCALE: 1/4" = 1'-0"

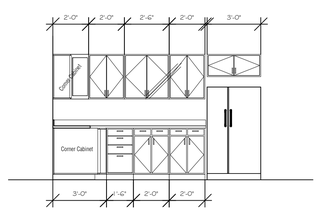

7 KITCHEN "B"
SCALE: 1/4" = 1'-0"

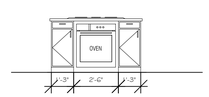

8 ISLAND "A"
SCALE: 1/4" = 1'-0"

9 ISLAND "B"
SCALE: 1/4" = 1'-0"

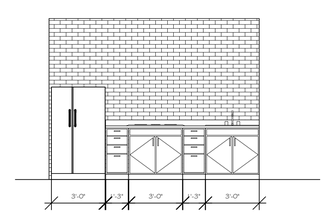

10 OUTDOOR KITCHEN
SCALE: 1/4" = 1'-0"

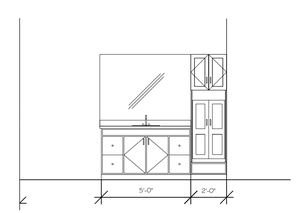

11 MASTER BATH
SCALE: 1/4" = 1'-0"

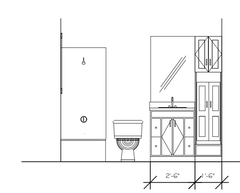

12 HALL BATH
SCALE: 1/4" = 1'-0"

DAMMON ENGINEERING, INC.
LOUISIANA & MISSISSIPPI

www.dammonengineering.com
info@dammonengineering.com
PH: 985.649.5832

Chief Engineer: Brian Mistich, PE
5500 Oakwood Trail
Slidell, LA 70458

#	DESCRIPTION	DATE
	REVISIONS	

STATE OF LOUISIANA
BRIAN A. MISTICH
License No. 30187
PROFESSIONAL ENGINEER

HUGO MARTINEZ

LOT 3, STOKES DRIVE
OAK RANCH ESTATES
SLIDELL, LA 70460

DATE:	10-03-2023
CHECKED BY:	BAM
JOB No:	CKD
DRAWN BY:	

These plans and specifications, including ideas, designs, and arrangements represented thereon, are and shall remain the property of Dammon Engineering, and no part thereof shall be copied, disclosed to others, or used in connection with any work or project other than the specific project for which they have been prepared and developed without written consent of Dammon Engineering. Visual contact with these drawings or specifications shall constitute conclusive evidence of acceptance of these restrictions.

SHEET TITLE:
BLDG
ELEVATIONS
& CABINETS

DRAWING NUMBER:
A102

SHEET No: 3 of 6

FILE NAME: J:\-- Foundations or Structural Only\Hugo Martinez Stokes @ Corner\Current Drawings\A102 -- Elevations Plan.dwg PLOT DATE & TIME: Wednesday, October 11, 2023 4:29:13 PM