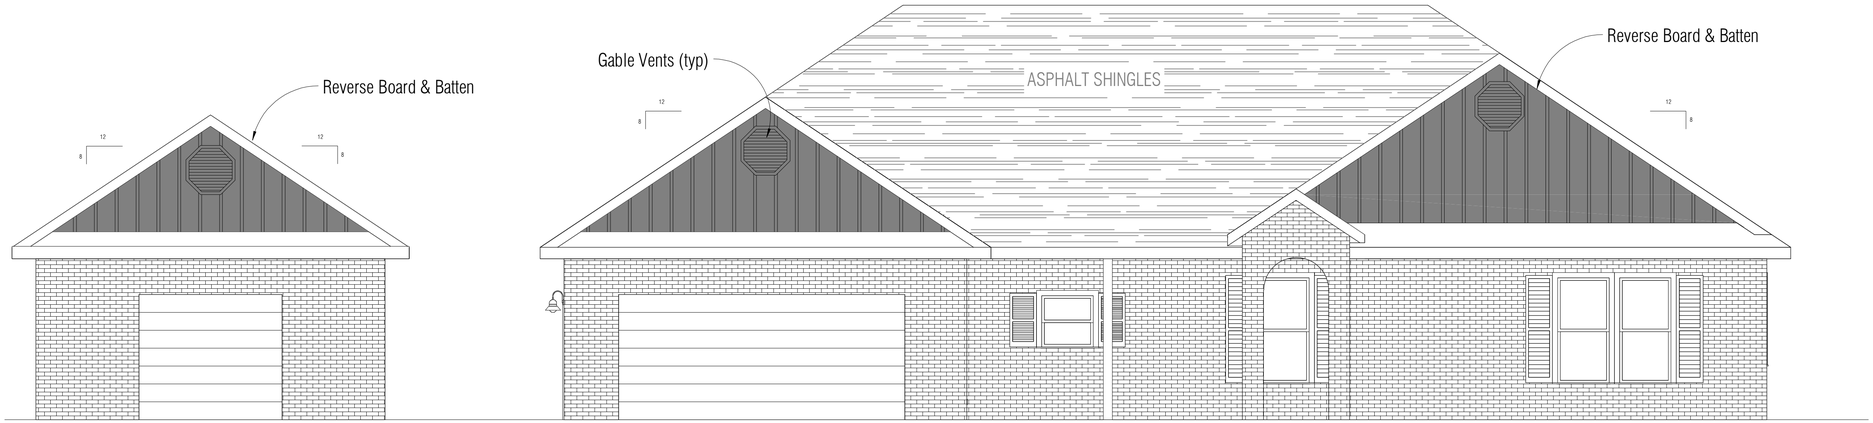

4 FRONT ELEVATION
SCALE: 1/4" = 1'-0"

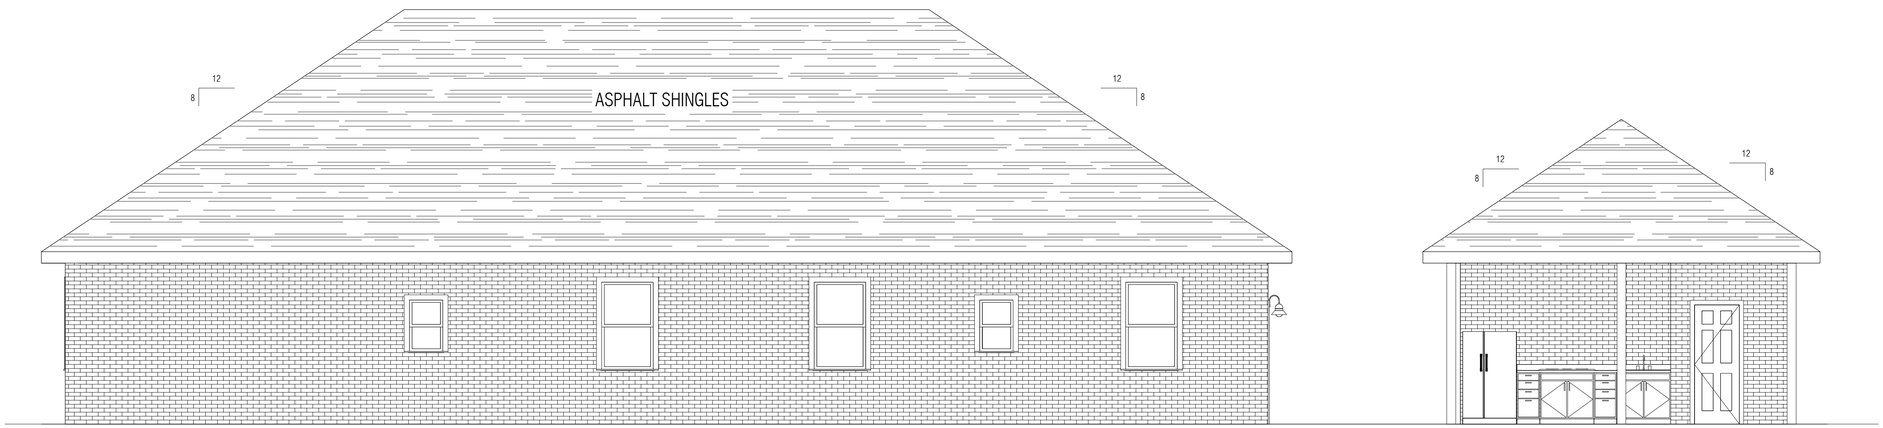

5 REAR ELEVATION
SCALE: 1/4" = 1'-0"

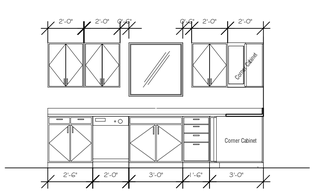

6 KITCHEN "A"
SCALE: 1/4" = 1'-0"

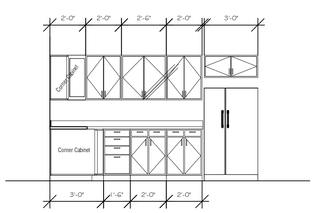

7 KITCHEN "B"
SCALE: 1/4" = 1'-0"

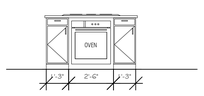

8 ISLAND "A"
SCALE: 1/4" = 1'-0"

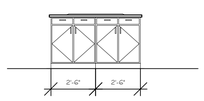

9 ISLAND "B"
SCALE: 1/4" = 1'-0"

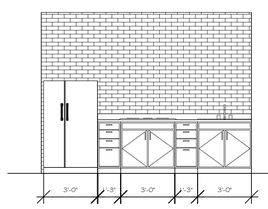

10 OUTDOOR KITCHEN
SCALE: 1/4" = 1'-0"

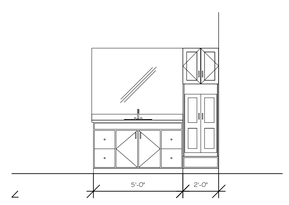

11 MASTER BATH
SCALE: 1/4" = 1'-0"

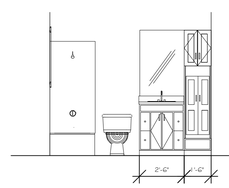

12 HALL BATH
SCALE: 1/4" = 1'-0"

DAMMON ENGINEERING, INC.
LOUISIANA & MISSISSIPPI
www.dammonengineering.com
info@dammonengineering.com
PH: 985.649.5832
Chief Engineer: Brian Mistich, PE
5500 Oak Ranch Trail
Slidell, LA 70458

#	DESCRIPTION	DATE

REVISIONS

STATE OF LOUISIANA
BRIAN A. MISTICH
License No. 30187
PROFESSIONAL ENGINEER

HUGO MARTINEZ

LOT 3, STOKES DRIVE
OAK RANCH ESTATES
SLIDELL, LA. 70460

JOB No:
DATE: 10-03-2022
DRAWN BY:
CHECKED BY: BAM

THIS DRAWING AND/OR SPECIFICATIONS, AS AN INSTRUMENT OF SERVICE, IS AND SHALL REMAIN THE PROPERTY OF DAMMON ENGINEERING, AND IN CASE OF REPORT FOR THE PURPOSE OF CONSTRUCTION, THE SAME MAY BE USED ONLY FOR THE PROJECT FOR WHICH THE PLANS WERE PREPARED AND AS PROVIDED BY WRITTEN CONTRACT BETWEEN THE OWNER AND DAMMON ENGINEERING. ANY OTHER USE OR REPRODUCTION WITHOUT WRITTEN CONSENT OF DAMMON ENGINEERING IS PROHIBITED.

SHEET TITLE:
BLDG
ELEVATIONS
& CABINETS

DRAWING NUMBER:
A102

SHEET No: 3 of 6