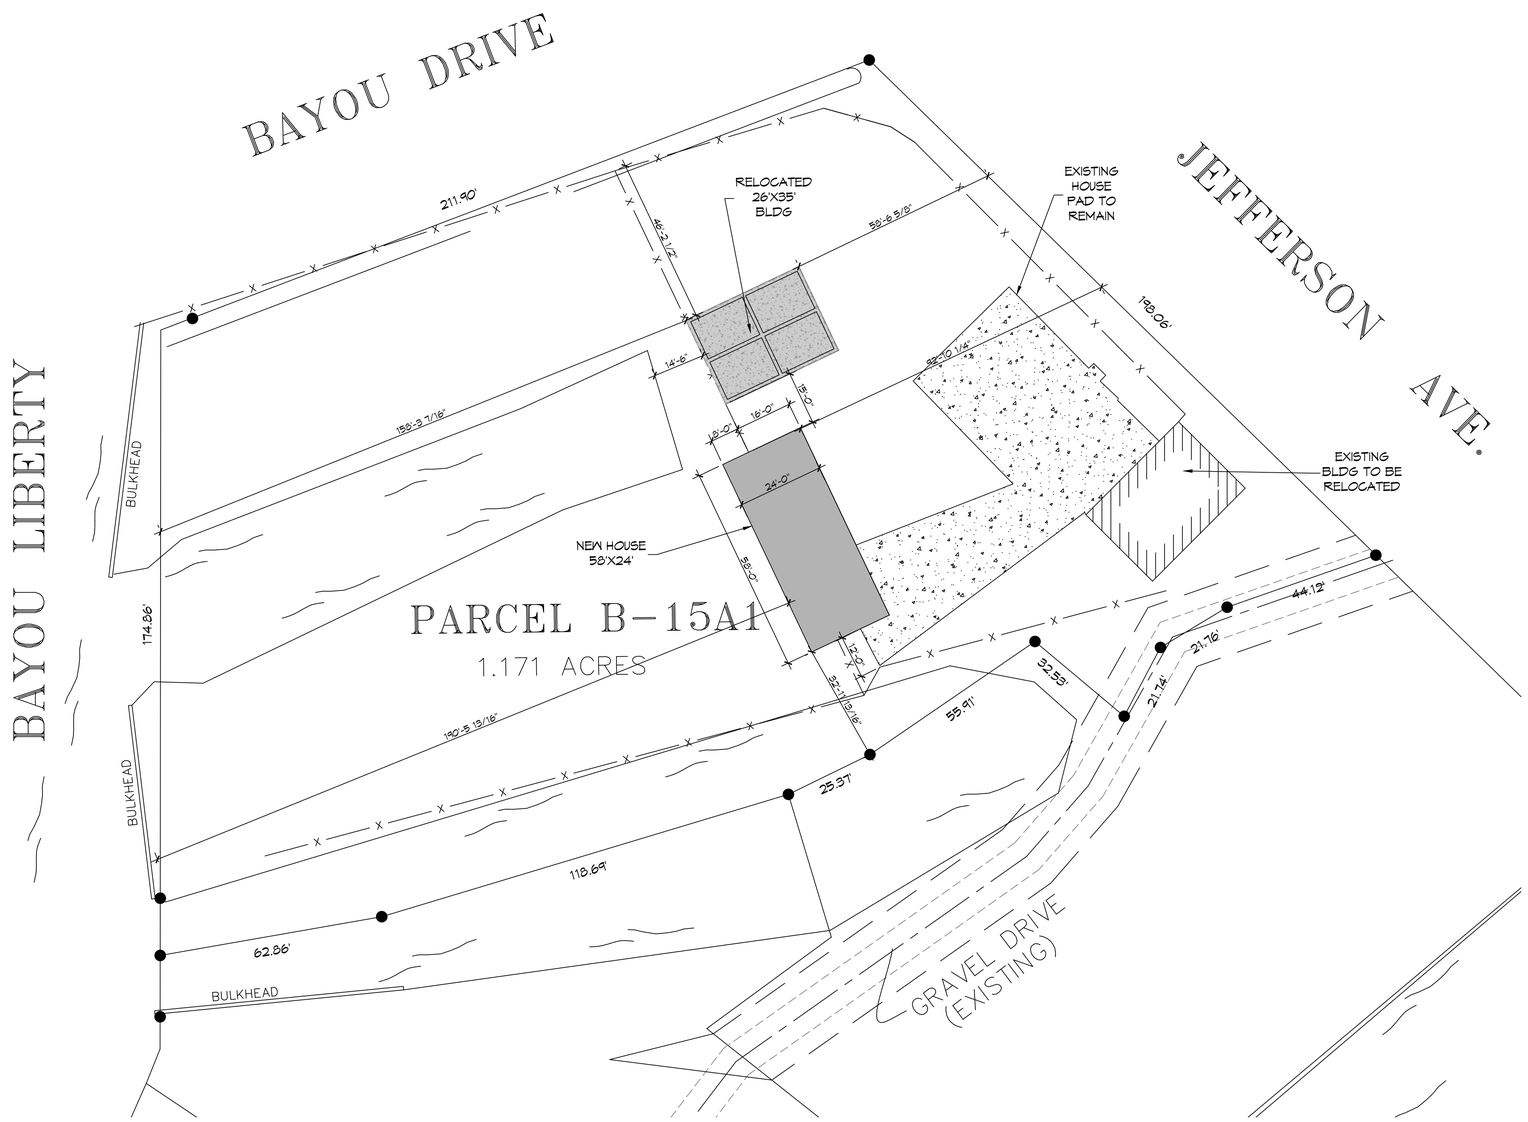

A SITE PLAN

SCALE: 1/20" = 1'-0"

DAMMON ENGINEERING, INC.
LOUISIANA & MISSISSIPPI

Chief Engineer: Brian Mistich, PE
5540 Lovers Trail
Slidell, LA 70458

www.dammonengineering.com
info@dammonengineering.com
PH: 985.649.5832

#	DESCRIPTION	DATE

REVISIONS

SEAL:

NEW HOUSE & GARAGE LAYOUT

JIM BATES

58359 JEFFERSON AVE
SLIDELL, LA 70460

JOB No:	2023
DATE:	08-03-2023
DRAWN BY:	CAD
CHECKED BY:	BAM

THIS PLAN IS THE PROPERTY OF DAMMON ENGINEERING, INC. AND SHALL REMAIN THE PROPERTY OF DAMMON ENGINEERING, INC. THE REPRODUCTION, IN WHOLE OR IN PART, OR USE OF THIS DESIGN OR PLAN WITHOUT THE WRITTEN PERMISSION OF DAMMON ENGINEERING, INC. VIOLATES THE COPYRIGHT LAWS OF THE UNITED STATES, THE STATE OF LOUISIANA AND THE STATE OF MISSISSIPPI, AND WILL BE PROSECUTED.

SHEET TITLE:
SITE PLAN

DRAWING NUMBER:

C101

SHEET No: 1 of 1