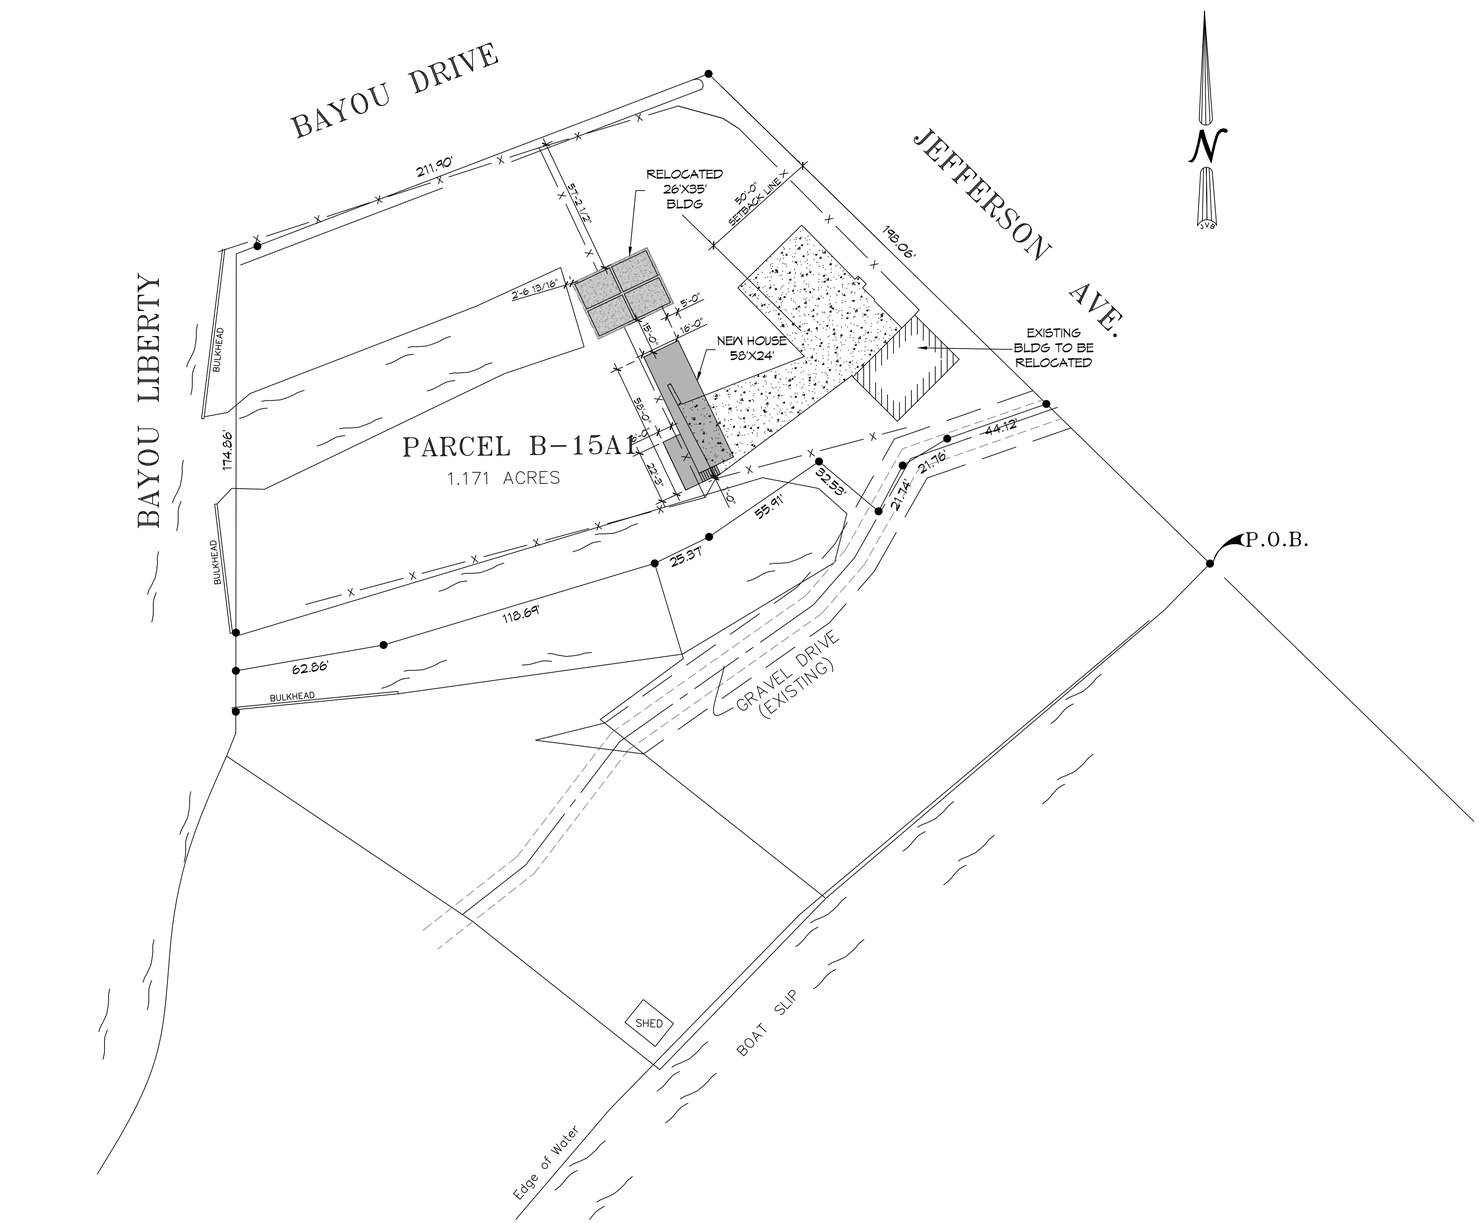

A SITE PLAN
SCALE: 1/30" = 1'-0"

DAMMON ENGINEERING, INC.
LOUISIANA & MISSISSIPPI

www.dammonengineering.com
info@dammonengineering.com
PH: 985.649.5832

Chief Engineer: Brian Mistich, PE
504 Louisiana Trail
Slidell, LA 70458

#	DESCRIPTION	DATE

REVISIONS

SEAL:

STATE OF LOUISIANA
BRIAN A. MISTICH
License No. 30187
PROFESSIONAL ENGINEER

SITE PLAN AND GARAGE PLAN

JIM BATES

59554 JEFFERSON AVE
SLIDELL, LA 70460

JOB No:	2023
DATE:	08-09-2023
DRAWN BY:	CKD
CHECKED BY:	BAM

THIS DOCUMENT IS THE PROPERTY OF DAMMON ENGINEERING, INC. AND CONTAINS PROPRIETARY INFORMATION. THIS DOCUMENT SHALL NOT BE REPRODUCED, DISTRIBUTED OR DISCLOSED WITHOUT PRIOR WRITTEN AUTHORIZATION FROM DAMMON ENGINEERING, INC. THIS DOCUMENT IS PROVIDED FOR USE ONLY IN THE STATE OF LOUISIANA. ANY USE OR REUSE OF THIS DOCUMENT OR ITS CONTENTS IN OTHER STATES OR JURISDICTIONS IS AT THE USER'S OWN RISK AND WITHOUT LIABILITY TO DAMMON ENGINEERING, INC.

SHEET TITLE:
SITE PLAN

DRAWING NUMBER:

C101

SHEET No: 1 of 2