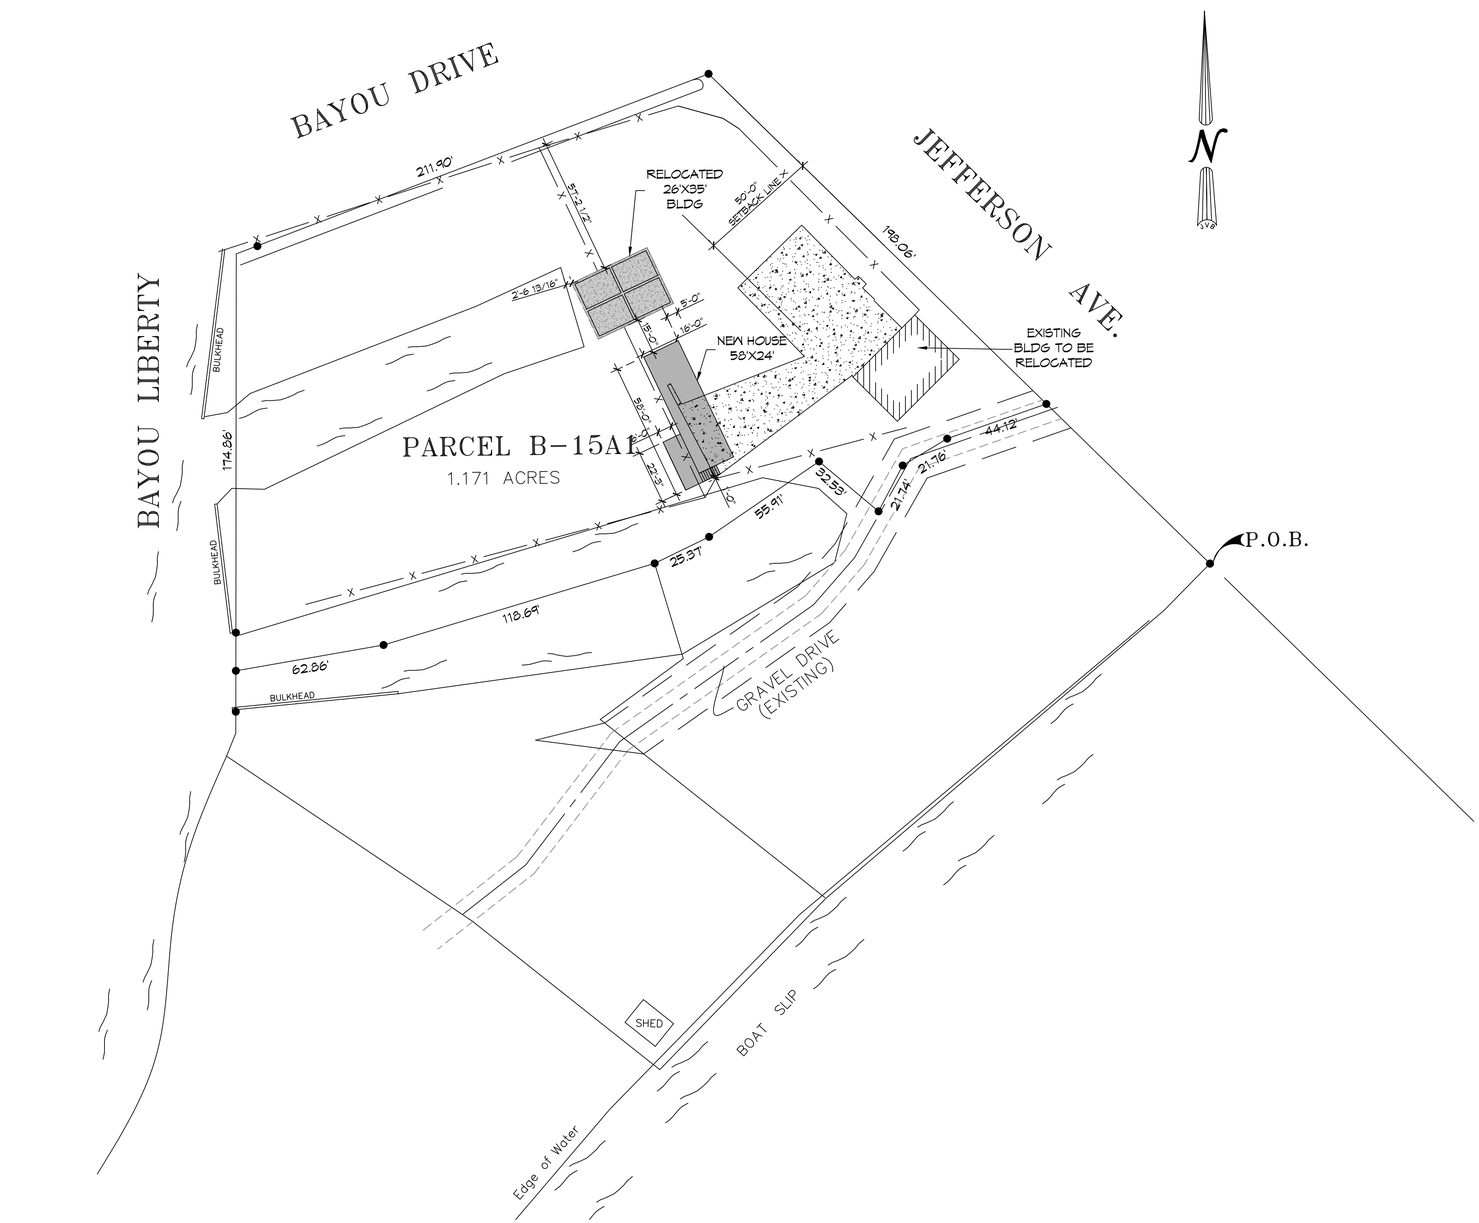

A SITE PLAN
SCALE: 1/30" = 1'-0"

DAMMON ENGINEERING, INC.
LOUISIANA & MISSISSIPPI

www.dammonengineering.com
info@dammonengineering.com
PH: 985.649.5832

Chief Engineer: Brian Mistich, PE
504 Louisiana Trail
Slidell, LA 70458

#	DESCRIPTION	DATE

REVISIONS

SEAL:

STATE OF LOUISIANA
BRIAN A. MISTICH
License No. 30187
PROFESSIONAL ENGINEER

SITE PLAN AND GARAGE PLAN

JIM BATES

59554 JEFFERSON AVE
SLIDELL, LA 70460

JOB No:	2023
DATE:	08-09-2023
DRAWN BY:	CKD
CHECKED BY:	BAM

THIS DOCUMENT IS THE PROPERTY OF DAMMON ENGINEERING, INC. AND CONTAINS PROPRIETARY INFORMATION. THIS DOCUMENT SHALL NOT BE REPRODUCED, DISTRIBUTED OR DISCLOSED WITHOUT PRIOR WRITTEN AUTHORIZATION FROM DAMMON ENGINEERING, INC. THIS DOCUMENT IS PROVIDED FOR USE ONLY IN THE STATE OF LOUISIANA. ANY USE OR REUSE OF THIS DOCUMENT OR ITS CONTENTS IN OTHER STATES OR JURISDICTIONS IS AT THE USER'S OWN RISK AND WITHOUT LIABILITY TO DAMMON ENGINEERING, INC.

SHEET TITLE:
SITE PLAN

DRAWING NUMBER:

C101

SHEET No: 1 of 2

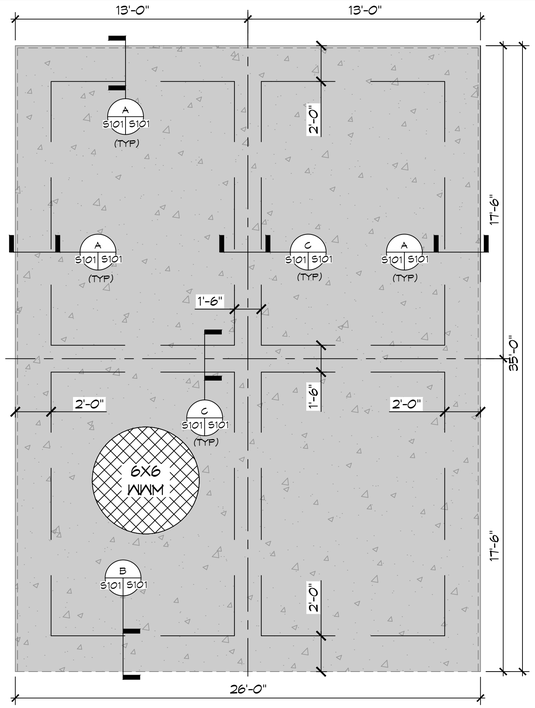

1 FOUNDATION PLAN
SCALE: 1/4" = 1'-0"

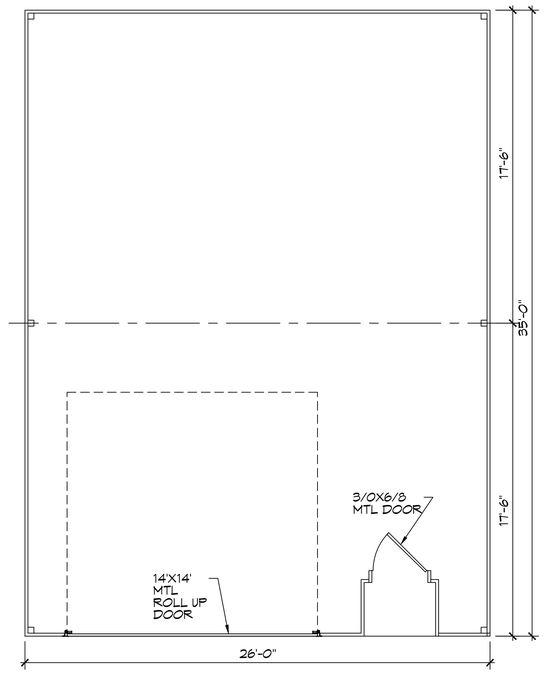

2 PLAN VIEW
SCALE: 1/4" = 1'-0"

DESIGN CRITERIA

THE CONSTRUCTION FOR SAID RESIDENCE, WHERE BASIC WIND SPEED IS 130 MILES PER HOUR, WIND EXPOSURE ZONE C, IS DESIGNED IN ACCORDANCE WITH: AMERICAN FOREST AND PAPER ASSOCIATION (AF&PA) WOOD FRAME CONSTRUCTION MANUAL FOR ONE AND TWO FAMILY DWELLINGS (WFCM) 2001 EDITION AS WELL AS THE INTERNATIONAL RESIDENTIAL CODE (IRC) 2021 EDITION

GENERAL FOUNDATION NOTES

1. ALL DIMENSIONS ARE EDGE OF CONCRETE (EOC) TO EDGE OF CONCRETE (EOC) UNLESS NOTED OTHERWISE.
2. VERIFY ALL PLUMBING ROUGH-IN LOCATIONS ON ARCHITECTURAL DWGS.
3. CONCRETE MIX SHALL HAVE A MINIMUM COMPRESSIVE STRENGTH OF 4000 PSI AT 28 DAYS. CONCRETE MIX SHALL BE IN ACCORDANCE WITH ACI-318.
4. ALL CONVENTIONAL REINFORCING STEEL SHALL MEET ASTM-A615 (GRADE 60).
5. ONE LAYER OF POLYETHYLENE VAPOR BARRIER SHALL BE PLACED UNDER ALL CONCRETE. VAPOR RETARDER TO BE MINIMUM 10 MIL, THICKNESS; ASTM E 1745 CLASS A, PERMEANCE LESS THAN 0.01 PERMS, EQUAL TO STEGO INDUSTRIES STEGO WRAP, ECOSHIELD-E 15 MIL BY EPRO, OR IRONBAR 15 BY FLATIRON FILMS. PROVIDE APPROPRIATE ACCESSORIES FOR A COMPLETE SYSTEM.
6. ALL REINFORCING STEEL AND MESH SHALL BE SECURELY SUPPORTED TO PREVENT BOTH VERTICAL AND HORIZONTAL MOVEMENT DURING CONCRETE PLACEMENT.
7. THE CONTRACTOR SHALL VERIFY ALL DROPS, OFFSETS, BRICK LEDGES, DIMENSIONS AND CONFIGURATIONS. CONTRACTOR MUST BE RESPONSIBLE FOR SAME.
8. GRADE BEAM DIMENSIONS MAY VARY BY -5%, +20%.
9. NEW SPREAD CONCRETE FOOTINGS AND CONTINUOUS FOOTINGS, BEARING ON COMPACTED STRUCTURAL FILL AT LEAST 2 FEET BELOW FINISHED GRADE, SHOULD BE DESIGNED FOR MINIMUM NET ALLOWABLE BEARING PRESSURES OF 1200 PSF AND 2000 PSF, RESPECTIVELY, BASED ON DEAD LOADS AND DESIGN LIVE LOADS.
10. ALL SOIL BELOW SLAB SHALL RECEIVE TERMITE TREATMENT.

3 FRONT ELEVATION
SCALE: 1/4" = 1'-0"

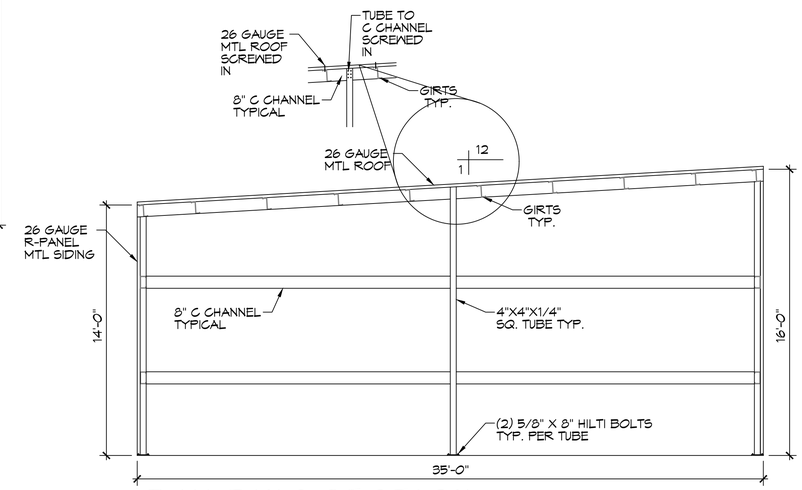

4 BUILDING SECTION
SCALE: 1/4" = 1'-0"

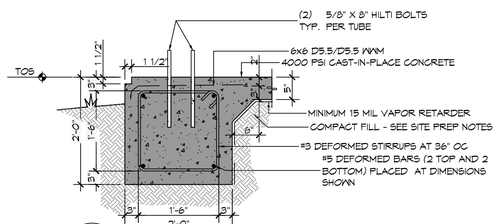

A S101 S101 SECTION
SCALE: 3/4"= 1'-0"

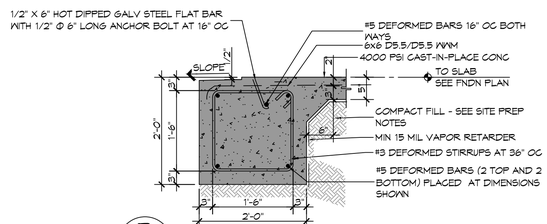

B S101 S101 SECTION
SCALE: 3/4"= 1'-0"

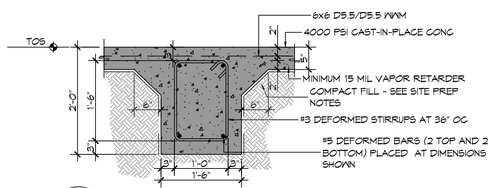

C S101 S101 SECTION
SCALE: 3/4"= 1'-0"

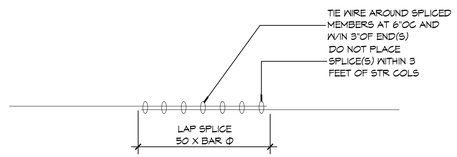

5 S101 S101 DETAIL
SCALE: 1"= 1'-0"

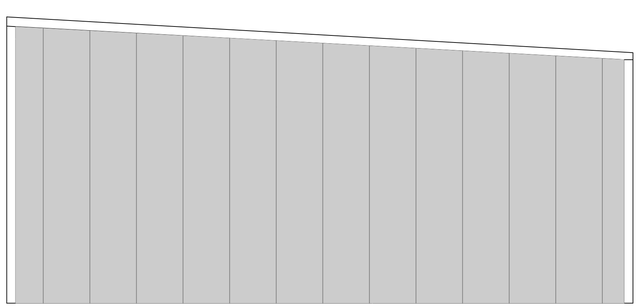

6 RIGHT ELEVATION
SCALE: 1/4" = 1'-0"

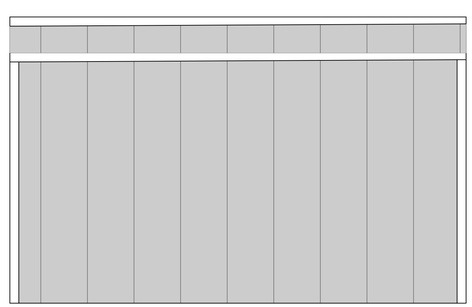

7 REAR ELEVATION
SCALE: 1/4" = 1'-0"

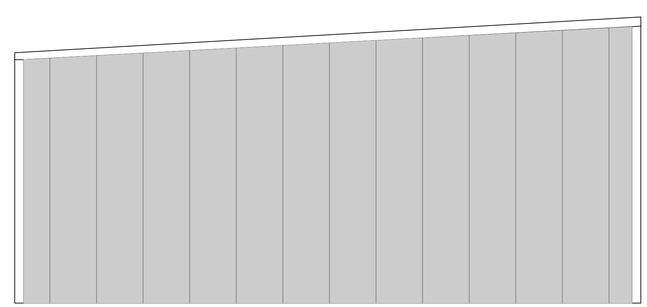

8 LEFT ELEVATION
SCALE: 1/4" = 1'-0"

DAMMON ENGINEERING, INC.
LOUISIANA & MISSISSIPPI
www.dammoneng.com
info@dammoneng.com
PH: 985.649.5832
Chief Engineer: Brian Mistich, PE
Lic. No. 30187
5555 Jefferson Hwy
Suite 101
Slidell, LA 70458

#	DESCRIPTION	REVISIONS	DATE

SEAL:

STATE OF LOUISIANA
BRIAN A. MISTICH
License No. 30187
PROFESSIONAL ENGINEER

SITE PLAN AND GARAGE PLAN

JIM BATES

59354 JEFFERSON AVE
SLIDELL, LA 70460

DATE:	08-08-2023
CHECKED BY:	BAM
JOB No:	2023
DRAWN BY:	CKD

These plans are the property of Dammon Engineering, and shall not be used for any other purpose than that for which the have been prepared and delivered without written consent of Dammon Engineering. Any reproduction or alteration of these plans without written consent of Dammon Engineering is prohibited.
COPYRIGHT © 2023 DAMMON ENGINEERING, INC.

SHEET TITLE:
GARAGE, FOUNDATION
PLAN AND BLDG PLAN

DRAWING NUMBER:

S101

SHEET No: 2 of 2

FILE NAME: J:\+ Foundations or Structural Only\Jim Bates Jefferson ave\working dwgs\S101 - Section View - Bon.dwg PLOT DATE & TIME: Tuesday, August 8, 2023 1:43:31 PM