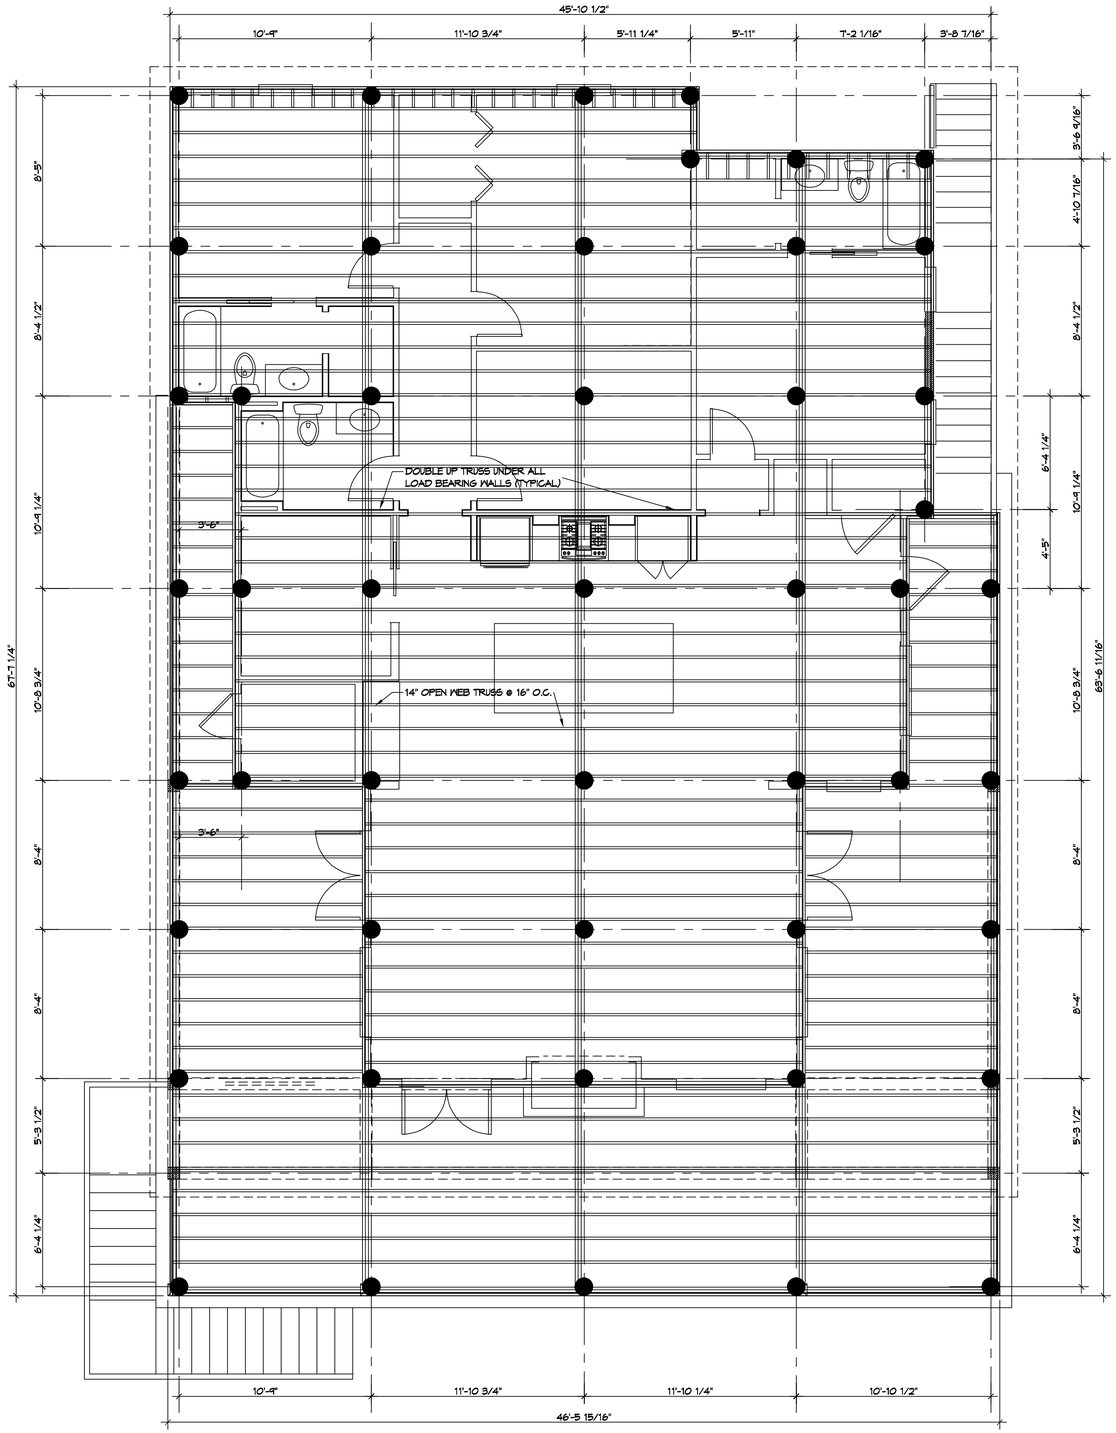

2 FLOOR FRAMING PLAN

SCALE: 1/4"= 1'-0"

GENERAL NOTES

1. ALL LUMBER SHALL BE PRESSURE TREATED WITH A RETENTION OF .4 PER C.F.
2. ALL FASTENERS SHALL BE HOT DIPPED GALVANIZED (HDG) PER ASTM A153.
3. ALL CONNECTORS SHALL BE HDG PER ASTM A653, CLASS G185 SHEET WITH 1.85 OZ/SF ZINC COATING.
4. DOUBLE UP FLOOR JOIST UNDER TUB AND INTERIOR LOAD BEARING WALLS.

DAMMON ENGINEERING, INC.
LOUISIANA & MISSISSIPPI
www.dammonengineering.com
info@dammonengineering.com
PH: 985.649.5832

Chief Engineer: Brian Mistich, PE
5544 Grand Teton Trail
Slidell, LA 70458

REVISIONS

#	DESCRIPTION	DATE

SEAL:

STRUCTURAL DWGS

JIMI SMITH

LOT 1 SQUARE 1
22190 CHIEF MENTEUR HWY US 90
NEW ORLEANS LA. 70124

JOB No: 2021 | DATE: 03-15-2022

DRAWN BY: CKD | CHECKED BY: CKD

The drawings and specifications contained herein are the property of Dammon Engineering, and shall not be reproduced or used for other projects without the written consent of Dammon Engineering. Visual contact with these drawings or specifications shall constitute conclusive evidence of acceptance of these restrictions.

SHEET TITLE:
FLOOR
FRAMING PLAN

DRAWING NUMBER:

S102

SHEET No: 2 of 3

FILE NAME: J:\- Foundations or Structural Only\Jimi Smith Chief Cone\Current Drawings\S102 - Framing Plan.dwg PLOT DATE & TIME: Wednesday, March 16, 2022 3:11:36 PM