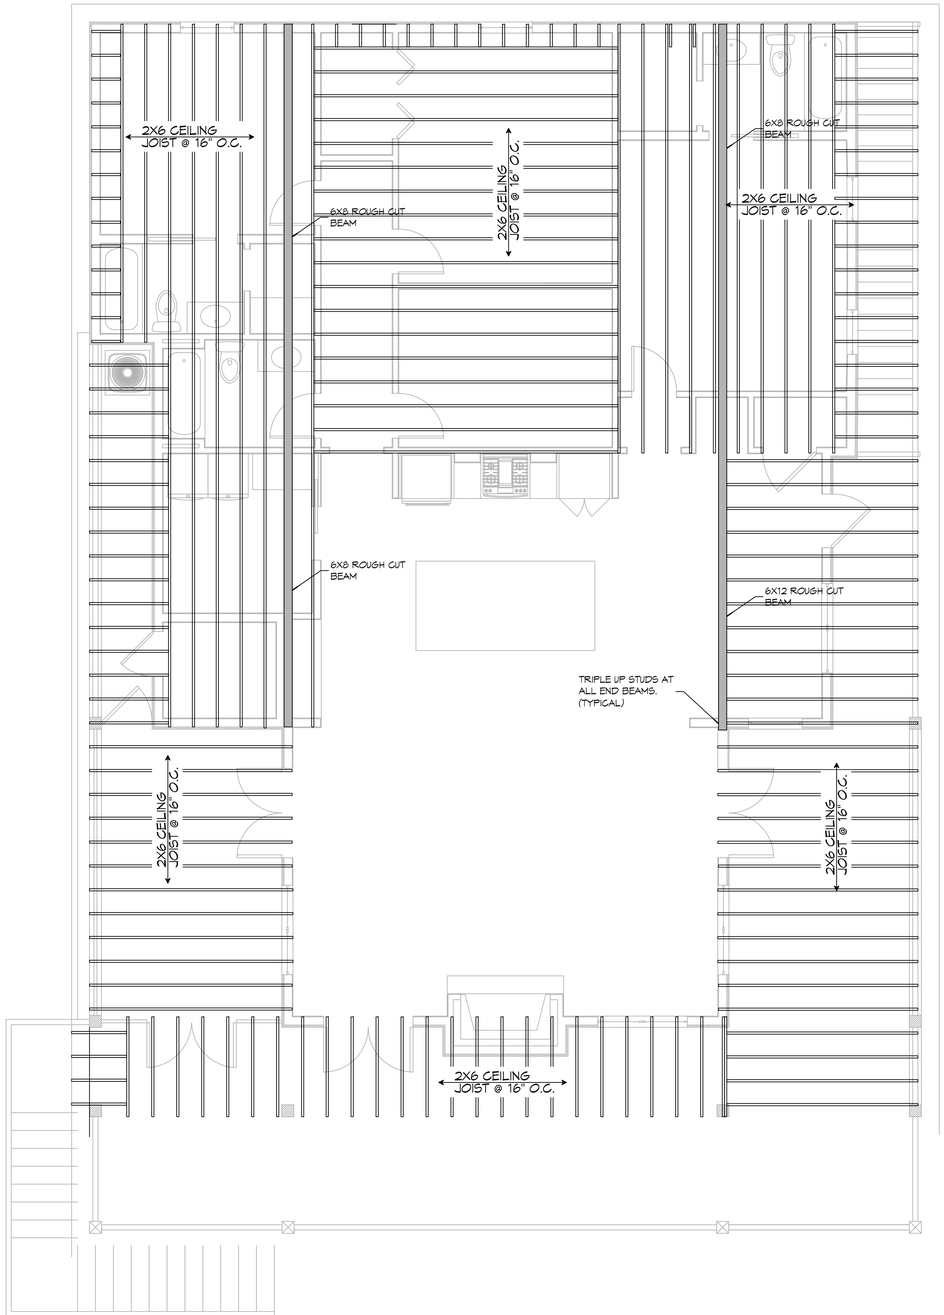

3 CEILING JOIST PLAN
SCALE: 1/4"= 1'-0"

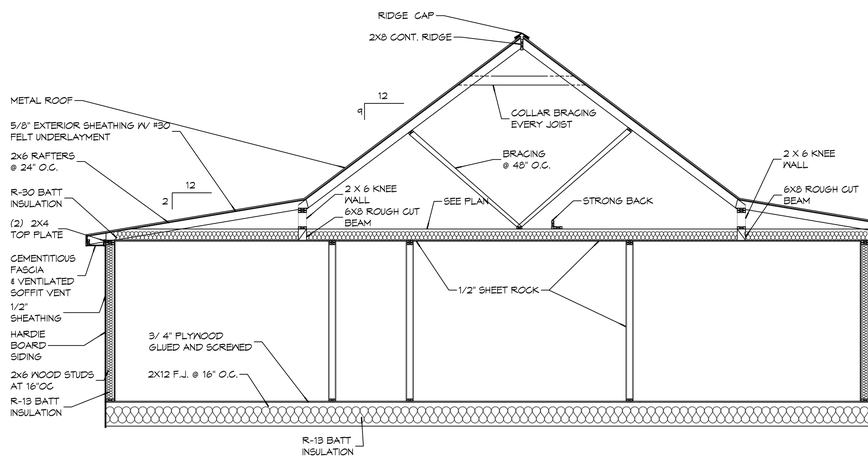

4 BUILDING SECTION
SCALE: 1/4"= 1'-0"

DAMMON ENGINEERING, INC.
LOUISIANA & MISSISSIPPI
www.dammonengineering.com
info@dammonengineering.com
PH: 985.649.5832
Chief Engineer: Brian Mistich, PE
5544 Grand Teton Trail
Slidell, LA 70458

REVISIONS

#	DESCRIPTION	DATE

SEAL:

STRUCTURAL DWGS

JIMI SMITH

LOT 1 SQUARE 1
2219D CHIEF MENTEUR HWY US 90
NEW ORLEANS LA, 70124

JOB No: 2021 DATE: 03-15-2022
DRAWN BY: CKD CHECKED BY: CKD

The Contractor shall verify all dimensions, conditions, and quantities before proceeding with the work or ordering materials. Do not scale drawings. Dimensions shall be taken from the architectural drawings. Any discrepancies shall be reported to the Architect before proceeding with the work. Drawings are the property of Dammon Engineering, and are not to be reproduced or used for any other purpose than that for which they have been prepared and developed without written consent of Dammon Engineering. Visual contact with these documents shall constitute proof of subscription to these conditions.

SHEET TITLE:
FLOOR
FRAMING PLAN

DRAWING NUMBER:
S102

SHEET No: 2 of 3

FILE NAME: J:\C - Foundations w Structural Only\Jimi Smith Chief Dam\Current Drawings\S103 - Ceiling Joist Plan.dwg PLOT DATE & TIME: Wednesday, April 13, 2022 8:18:53 AM