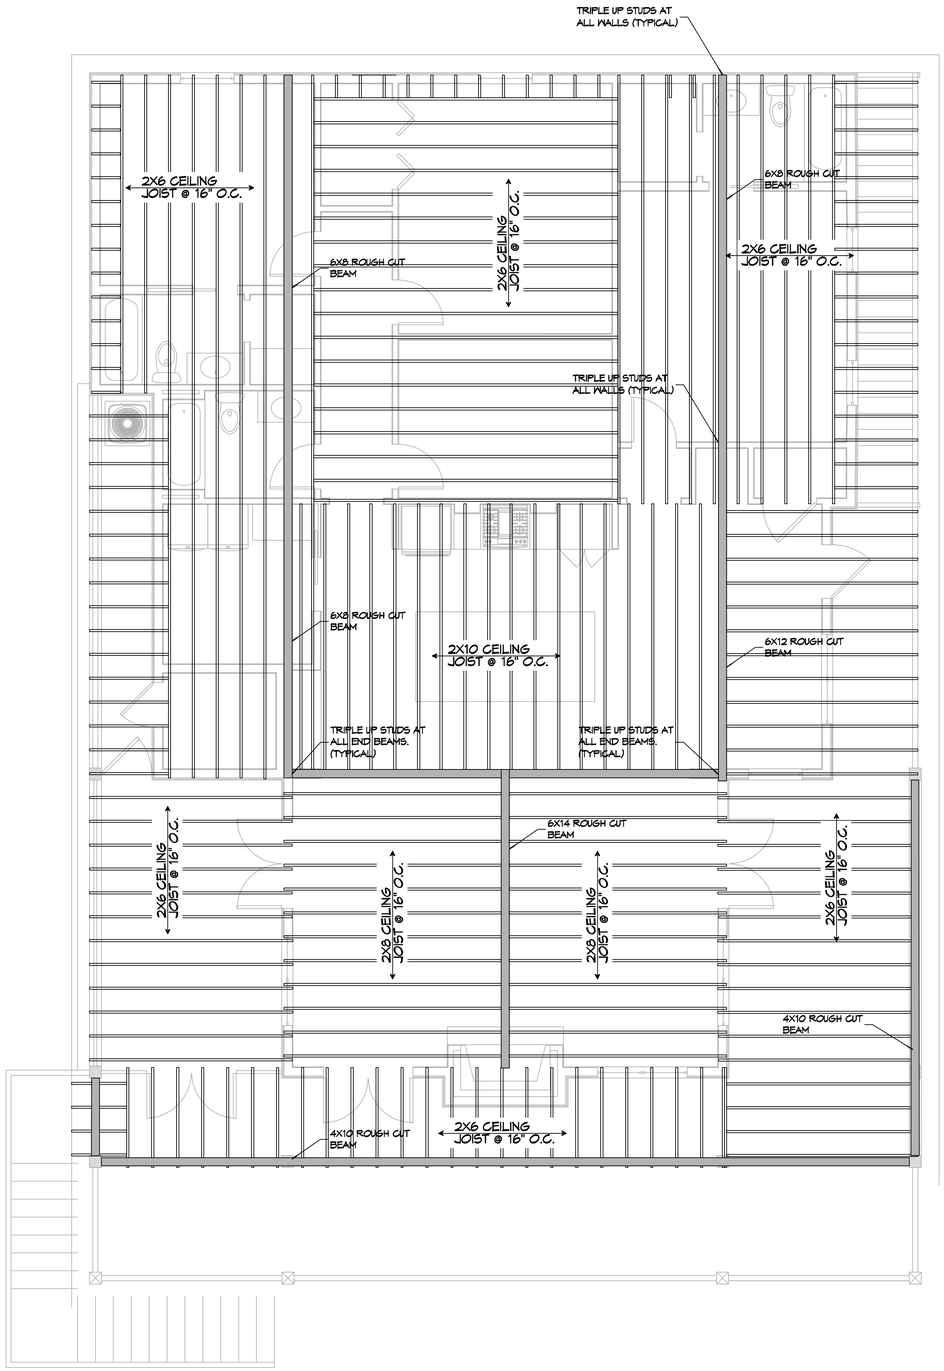

3 CEILING JOIST PLAN

SCALE: 1/4"= 1'-0"

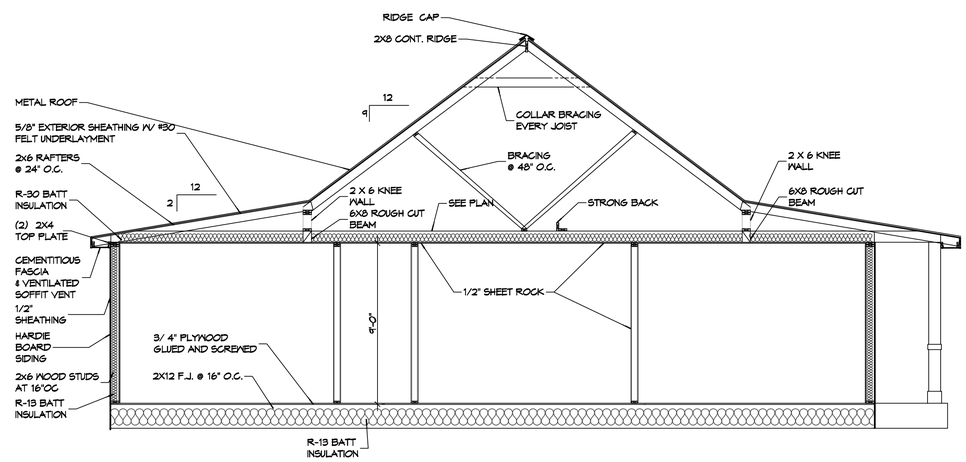

4 BUILDING SECTION

SCALE: 1/4"= 1'-0"

DAMMON ENGINEERING, INC.
LOUISIANA & MISSISSIPPI

www.dammonengineering.com
info@dammonengineering.com
PH: 985.649.5832

Chief Engineer: Brian Mistich, PE
5544 Highway Park Trail
Slidell, LA 70458

#	DESCRIPTION	REVISIONS	DATE

STATE OF LOUISIANA
BRIAN A. MISTICH
License No. 30187
PROFESSIONAL ENGINEER

STRUCTURAL DWGS

JIMI SMITH

LOT 1 SQUARE 1
22192 CHEF MENTEUR HWY US 90
NEW ORLEANS LA. 70129

JOB No: 2022 DATE: 05-02-2022

DRAWN BY: CKD CHECKED BY: CKD

This document is the property of Dammon Engineering, and may not be reproduced or used for other projects without permission from Dammon Engineering. Copies of this document are valid only for the original project for which it has been prepared and distributed without alteration and consent of Dammon Engineering. Any other use or reproduction is prohibited.

SHEET TITLE:
FLOOR
FRAMING PLAN

DRAWING NUMBER:

S103

SHEET No: 3 of 5

FILE NAME: J:\- Foundations or Structural Only\Jimi Smith Chef Cone\Current Drawings\S103 - Ceiling Joist Plan.dwg PLOT DATE & TIME: Monday, May 2, 2022 10:42:26 AM