GENERAL FOUNDATION NOTES

1. THE CONTRACTOR SHALL VERIFY ALL BEAM BEAM LOCATIONS PRIOR TO INSTALLING PADS AND BLOCKS AND INSTALL ACCORDINGLY.
2. ALL SOIL BELOW SHALL RECEIVE TERMITE TREATMENT.

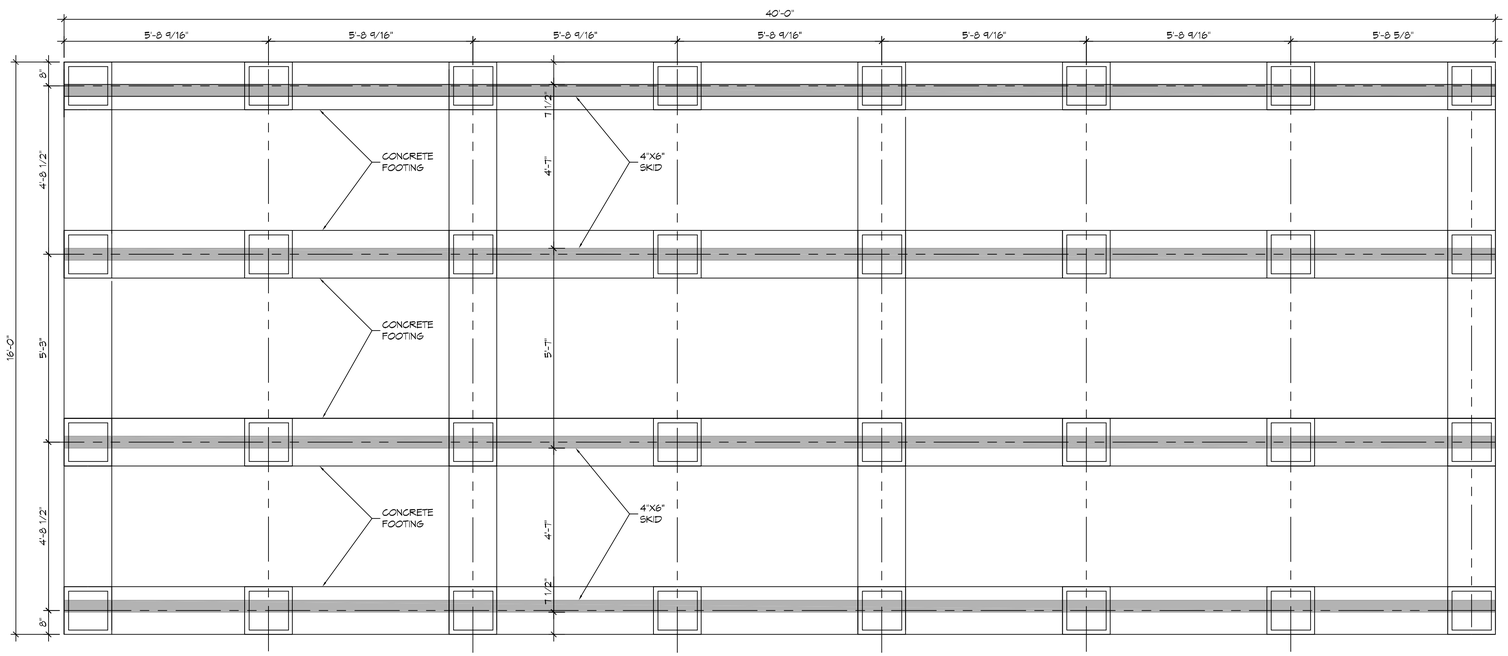

1 FOUNDATION PLAN

SCALE: 1/2" = 1'-0"

FOUNDATION PLAN

DAMMON ENGINEERING, INC.
LOUISIANA & MISSISSIPPI
www.dammonengineering.com
Info@dammonengineering.com
PH: 985.649.5832 F: 985.641.5950
Chief Engineer: Brian Mortch, PE
554 Old Spanish Trail
Slidell, LA 70458

REVISIONS

#	DESCRIPTION	DATE

MARY COUCH

25010 BURYANT STREET
ABITA SPRINGS, LA 70420

JOB No:	2304	DATE:	11/05/2019
DRAWN BY:	CKD	CHECKED BY:	BAM

The client or his agent specifies means, methods and arrangements. Dammon Engineering and Construction Services, Inc. is not responsible for the means and methods of construction. Dammon Engineering and Construction Services, Inc. is not responsible for the acts or omissions of others. These drawings are the property of Dammon Engineering, and no part thereof shall be copied, disclosed to others, or used in connection with any work other than the project for which they are prepared, without the written consent of Dammon Engineering. Report errors and omissions to the Dammon Engineering. Report conflicts with other drawings or specifications and contract documents to the Dammon Engineering before proceeding with the work.

SHEET TITLE:
FOUNDATION PLAN

DRAWING NUMBER:

S101

SHEET No: 4 of 13

FILE NAME: J:_Foundations_w Structural Only\Mary Couch\Current Drawings\S101-Foundation Plan.dwg PLOT DATE & TIME: Wednesday, August 19, 2020 2:48:13 PM