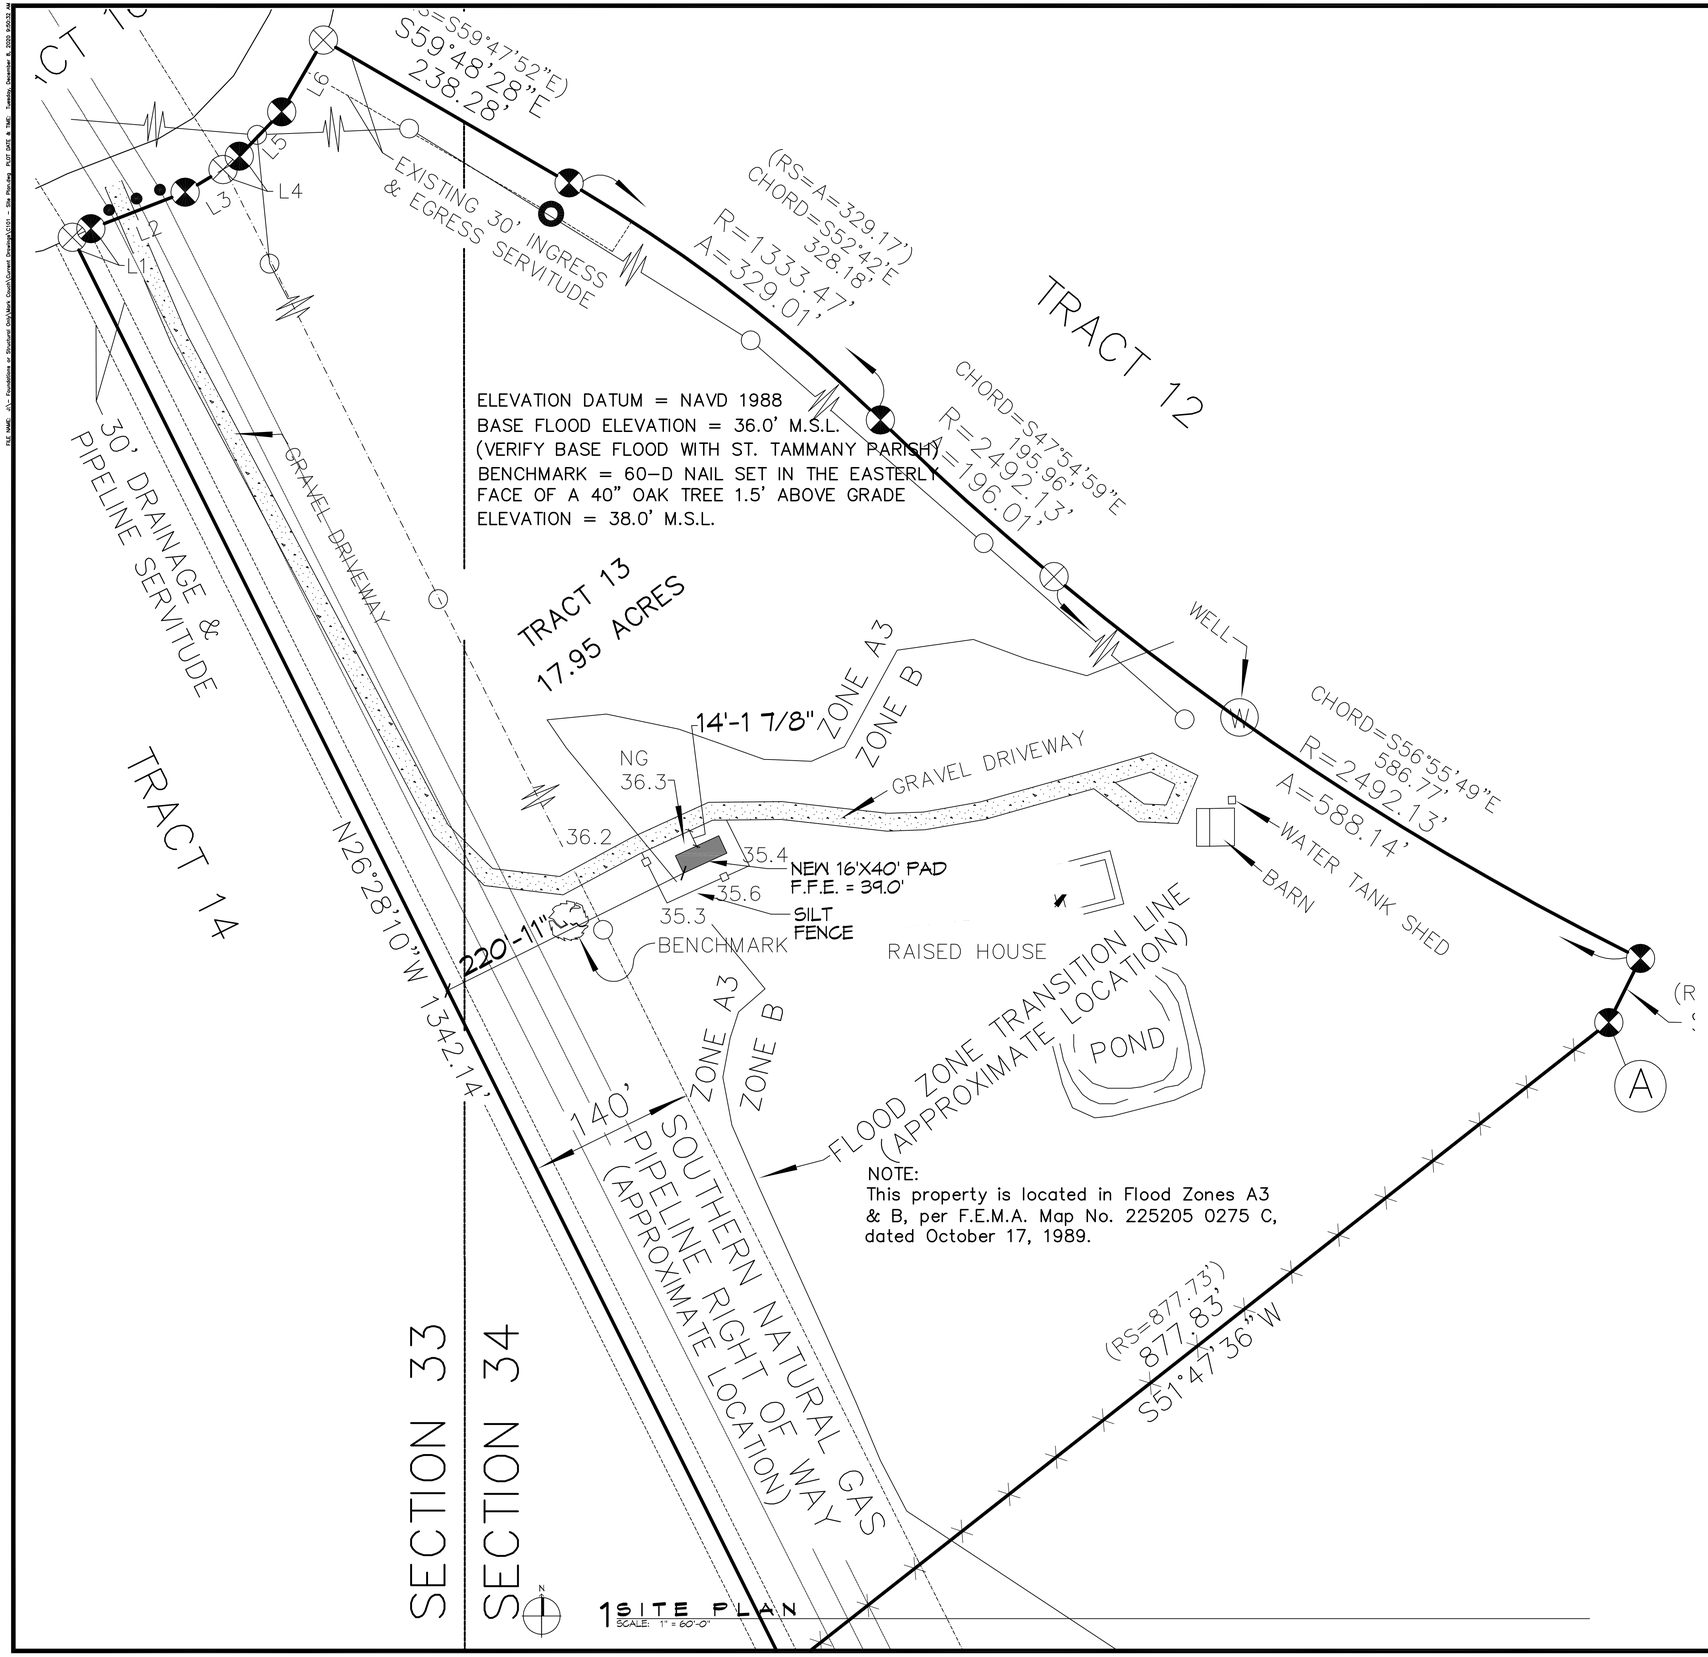

NOTE:
This property is located in Flood Zones A3 & B, per F.E.M.A. Map No. 225205 0275 C, dated October 17, 1989.

1 SITE PLAN
SCALE: 1" = 60'-0"

STORMWATER CONTROL LEGEND

SILT FENCE

DAMMON ENGINEERING, INC.
LOUISIANA & MISSISSIPPI
www.dammonengineering.com
info@dammonengineering.com
PH: 985.649.5832 F: 985.641.5950

Chief Engineer: Brian Mistich, PE
554 Old Spanish Trail
Slidell, LA 70458

#	DESCRIPTION	DATE
	REVISIONS	

STATE OF LOUISIANA
BRIAN A. MISTICH
License No. 30187
PROFESSIONAL ENGINEER

MARK COUCH
25010 BURVANT STREET
ABITA SPRINGS, LA 70420

JOB No: 2020 | DATE: 09-09-2020
DRAWN BY: CKD | CHECKED BY: BAM

The ideas, concepts and designs shown, indicated, or embodied in these plans, specifications and other documents are and shall remain the property of Dammon Engineering, Inc. and may not be used or disclosed to others for any work or construction other than work on property called for under the contract for which they were prepared without the written permission of Dammon Engineering, Inc. Visual contact with these plans, specifications and other documents shall constitute prima facie evidence of the acceptance of these restrictions.

SHEET TITLE:
SITE PLAN

DRAWING NUMBER:
C101

SHEET No: 1 of 2

GENERAL FOUNDATION NOTES

1. THE CONTRACTOR SHALL VERIFY ALL BEAM BEAM LOCATIONS PRIOR TO INSTALLING PADS AND BLOCKS AND INSTALL ACCORDINGLY.
2. ALL SOIL BELOW SHALL RECEIVE TERMITE TREATMENT.

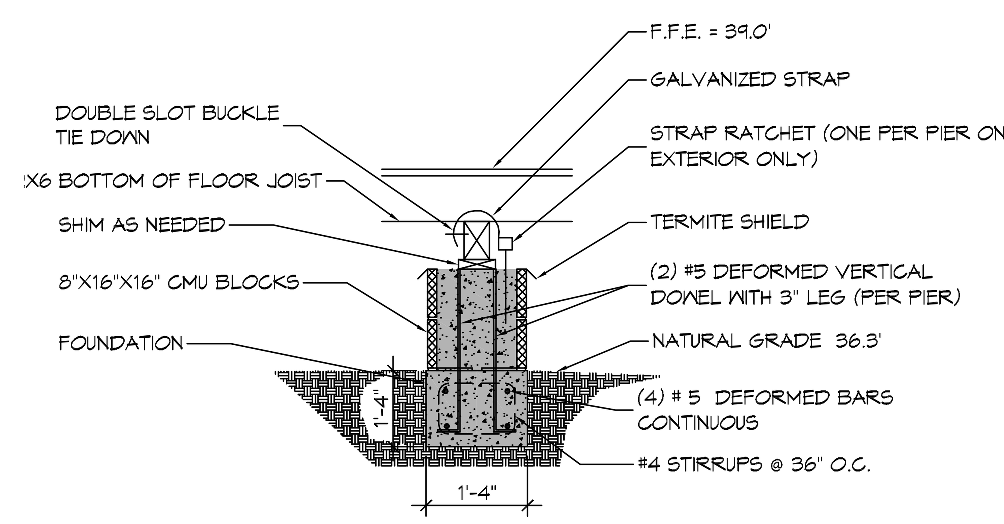

FOUNDATION SECTION

SCALE: 1/2" = 1' - 0"

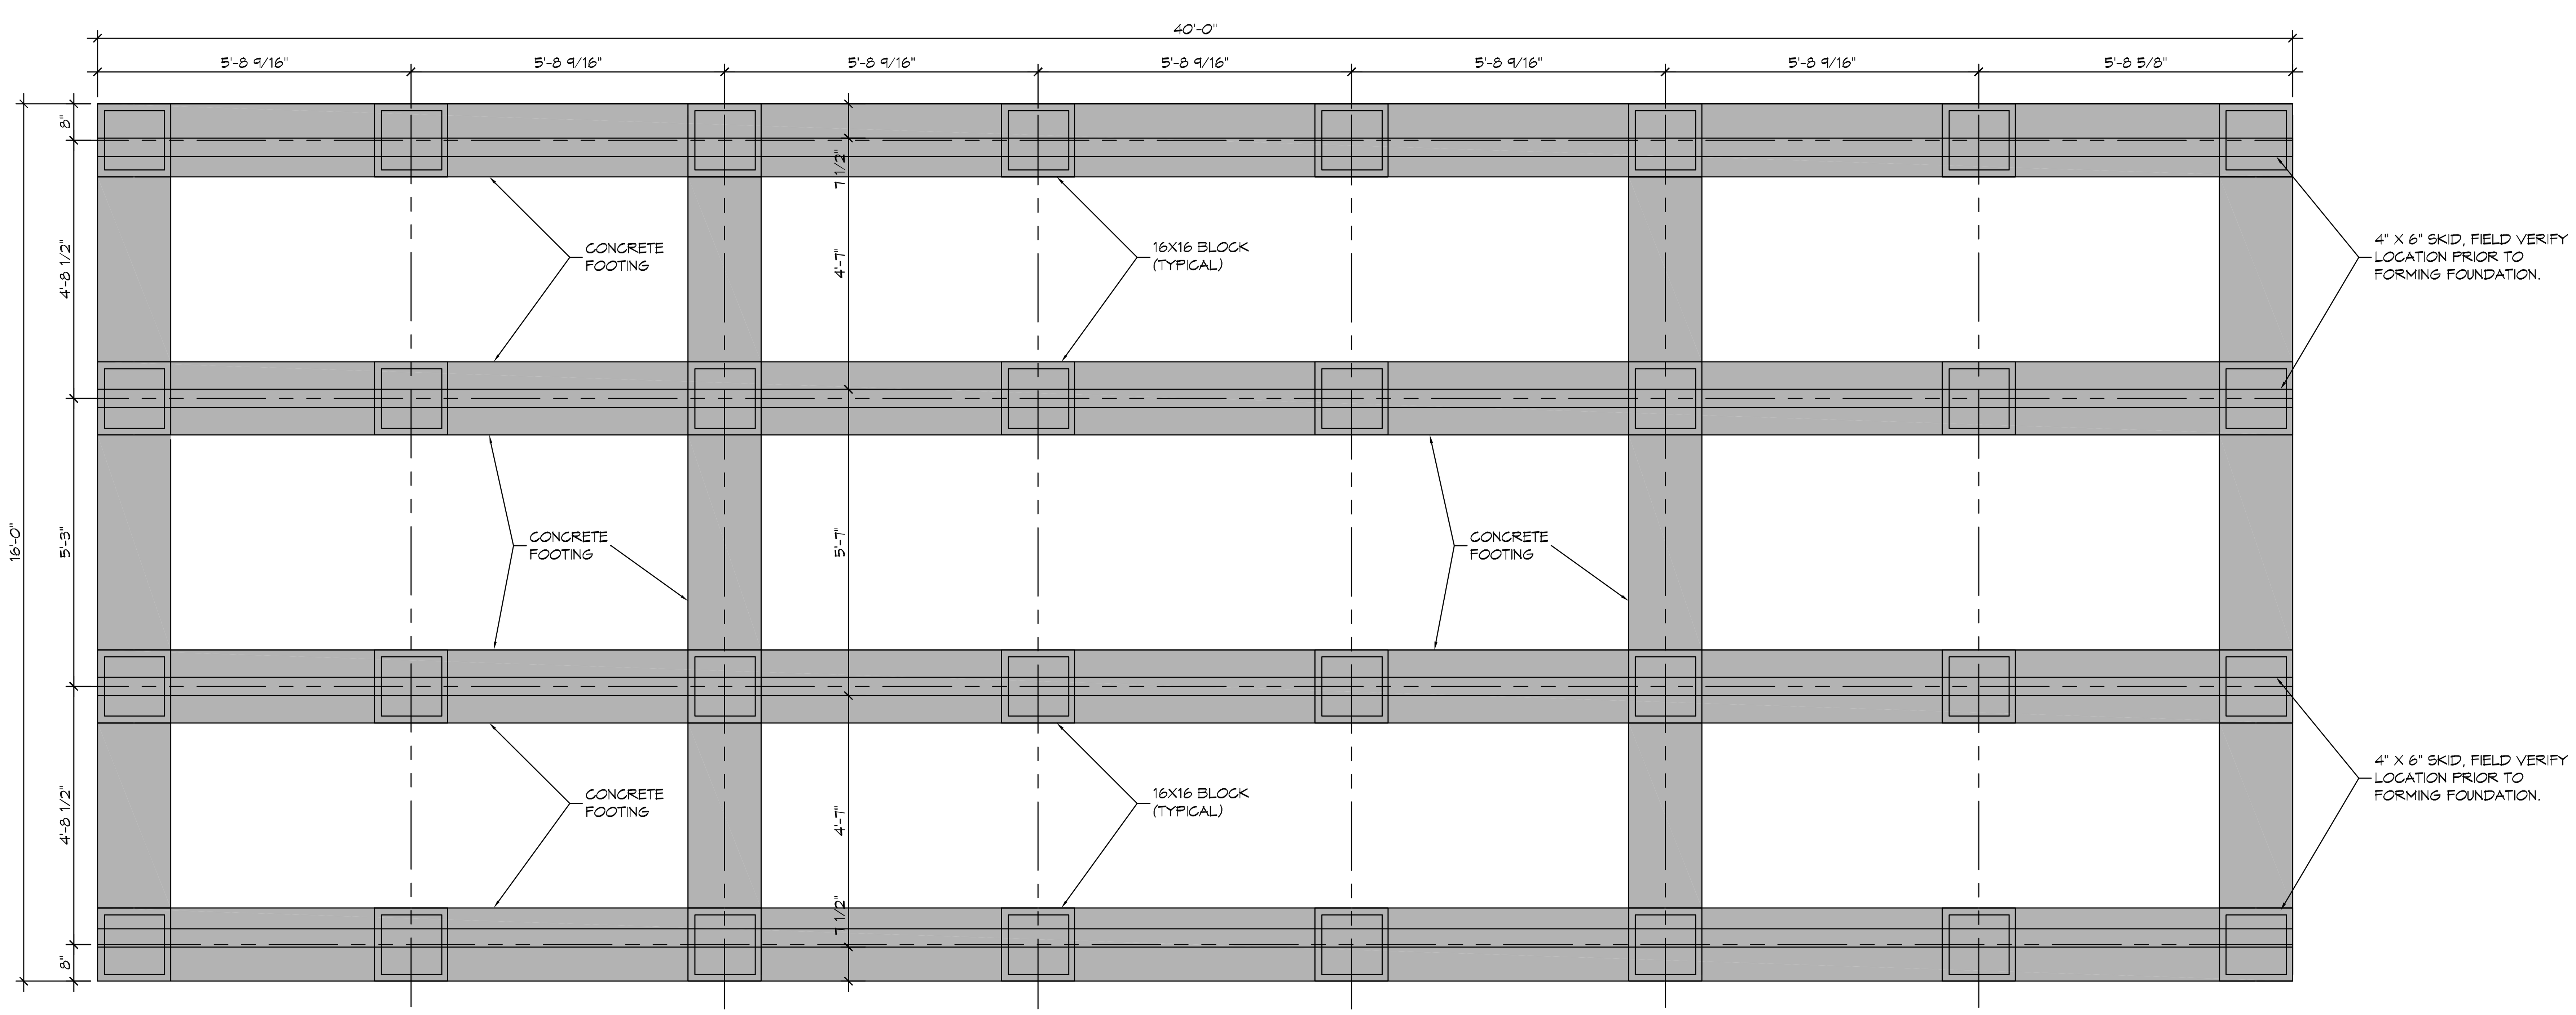

2 FOUNDATION PLAN

SCALE: 1/2" = 1'-0"

FOUNDATION PLAN

DAMMON ENGINEERING, INC.
LOUISIANA & MISSISSIPPI
Chief Engineer: Brian Mistich, PE
554 Old Spanish Trail
Slidell, LA 70458
www.dammonengineering.com
info@dammonengineering.com
PH: 985.649.5832 F: 985.641.5950

#	DESCRIPTION	DATE

REVISIONS

MARK COUCH

25010 BURVANT STREET
ABITA SPRINGS, LA 70420

JOB No:	2020	DATE:	09-09-2020
DRAWN BY:	CKD	CHECKED BY:	BAM

The above drawings and specifications, designs and arrangements represented thereby are and shall remain the property of Dammon Engineering, and no part thereof shall be copied, disclosed to others, or used in connection with any work or project other than the specific project for which the have been prepared and developed without written consent of Dammon Engineering. Visual contact with these drawings or specifications shall constitute conclusive evidence of acceptance of these restrictions.

SHEET TITLE:
FOUNDATION PLAN

DRAWING NUMBER:

S101