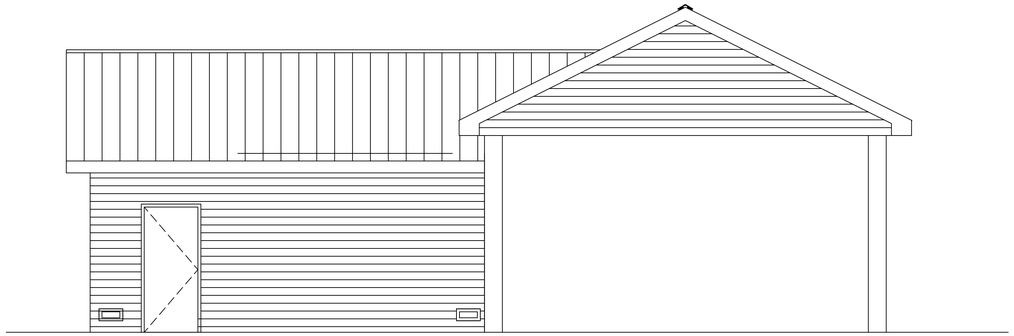

8 REAR VIEW
SCALE: 1/4" = 1'-0"

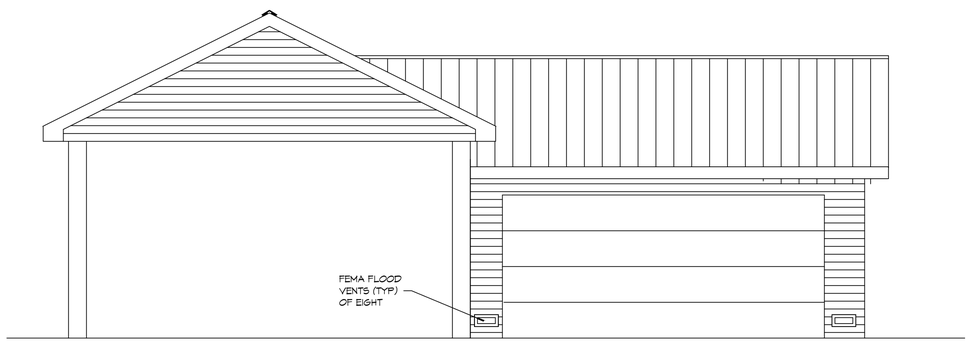

9 FRONT VIEW
SCALE: 1/4" = 1'-0"

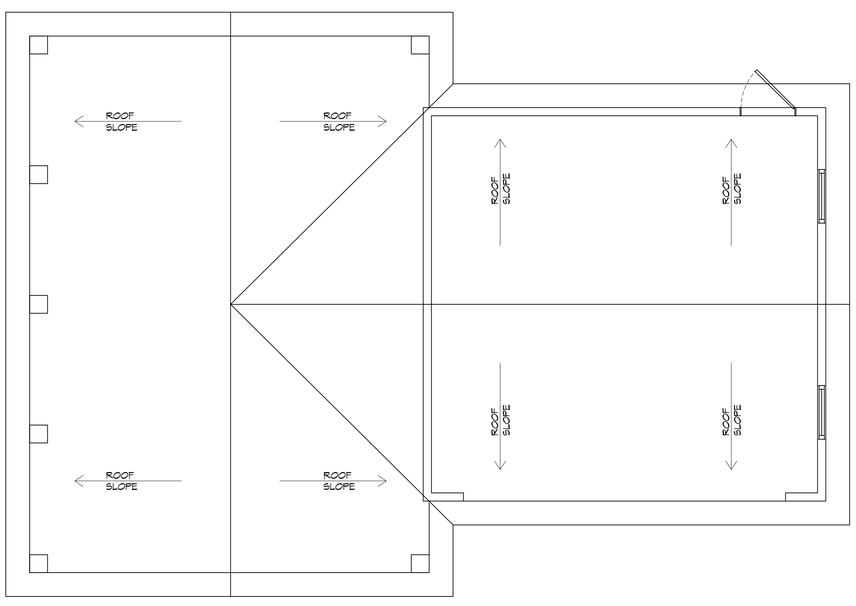

10 ROOF PLAN
SCALE: 1/4" = 1'-0"

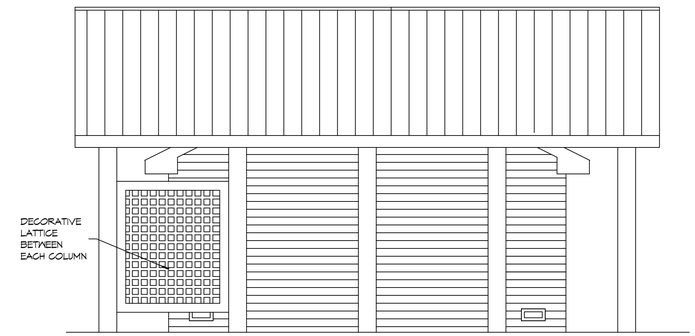

11 LEFT VIEW
SCALE: 1/4" = 1'-0"

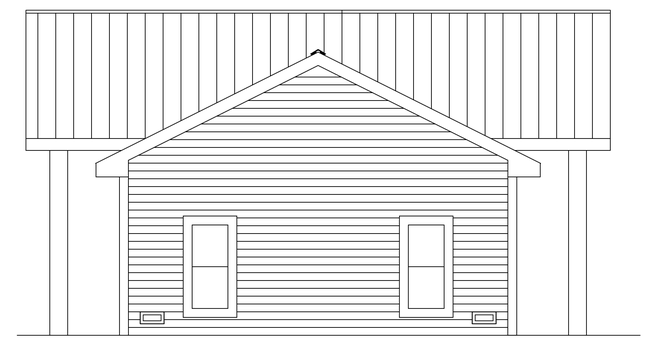

12 RIGHT VIEW
SCALE: 1/4" = 1'-0"

DAMMON ENGINEERING, INC.
LOUISIANA & MISSISSIPPI
www.dammonengineering.com
info@dammonengineering.com
PH: 985.649.5832
Chief Engineer: Brian Mistich, PE
5540 Oakridge Trail
Slidell, LA 70458

#	DESCRIPTION	DATE

REVISIONS

SEAL:
BRIAN A. MISTICH
LICENSED PROFESSIONAL
ENGINEER
20971
STATE OF MISSISSIPPI

NEW GARAGE

MARTY HOPKINS

612 SOUTH BEACH BLVD.
BAY ST LOUIS, MS 39520

JOB No:
DATE: 05-11-23
DRAWN BY: CKD
CHECKED BY: BAM

THESE DRAWINGS AND SPECIFICATIONS, AS INSTRUMENTS OF SERVICE, ARE AND SHALL REMAIN THE PROPERTY OF DAMMON ENGINEERING, INC. AND ARE NOT TO BE USED IN WHOLE OR IN PART FOR ANY OTHER PROJECT WITHOUT THE WRITTEN AUTHORIZATION OF DAMMON ENGINEERING, INC.

SHEET TITLE:
BLDG
ELEVATIONS
AND ROOF PLAN

DRAWING NUMBER:
A102

SHEET No: 5 of 5