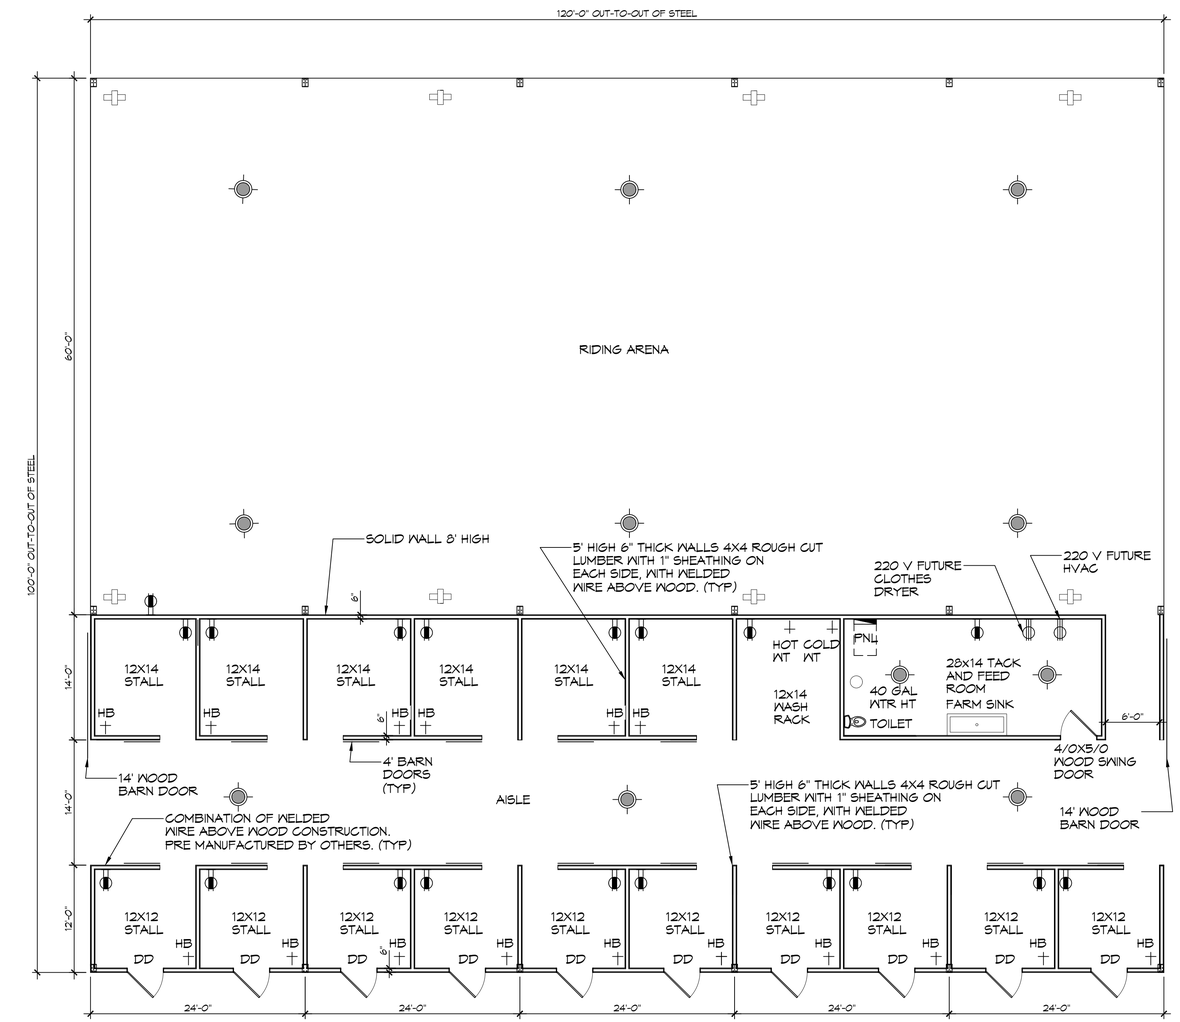

3 FLOOR PLAN
SCALE: 1/8"=1'-0"

LEGEND

- 120V LED WAREHOUSE LIGHT
- 3/4 " HOSE BIB
- IRRIGATION HEAD
- GFCI 102V RECEPTACLE
- 220V RECEPTACLE
- 200 AMP PANEL
- 40 GAL WATER HEATER
- DD — DUTCH DOOR

DAMMON ENGINEERING, INC.
LOUISIANA & MISSISSIPPI
www.dammonengineering.com
info@dammonengineering.com
PH: 985.649.5821
Chief Engineer: Brian Mistich, PE
554 Old Spanish Trail
Slidell, LA 70458

REVISIONS

#	DESCRIPTION	DATE

SEAL:

NEW PRIVATE RIDING ARENA
ROBERT YOUNG
RIDING ARENA
LOT # 71&75
24516 HEXPHILL ROAD
BUSH, LA. 70431

JOB No:	2024	DATE:	03-20-2024
DRAWN BY:	CAD	CHECKED BY:	BAM

THIS DRAWING AND SPECIFICATIONS, INCLUDING THE INFORMATION CONTAINED HEREIN, IS THE PROPERTY OF DAMMON ENGINEERING, INC. AND MUST BE RETURNED UPON REQUEST. THE INFORMATION CONTAINED HEREIN MAY NOT BE REPRODUCED, DISTRIBUTED OR DISCLOSED TO OTHERS WITHOUT WRITTEN PERMISSION. THIS DRAWING IS INTENDED FOR USE ON THIS PROJECT ONLY. THE RIGHTS TO THIS DESIGN ARE AT A MINIMUM EQUIVALENT TO THE LEVEL OF PROTECTION PROVIDED BY THE ARCHITECTURAL WORKS COPYRIGHT PROTECTION ACT OF 1990 (ARCHITECTURAL WORKS COPYRIGHT PROTECTION ACT, 17 U.S.C. SECTIONS 101 AND 102).

SHEET TITLE:
FLOOR PLAN

DRAWING NUMBER:
S102

SHEET No: 3 of 3