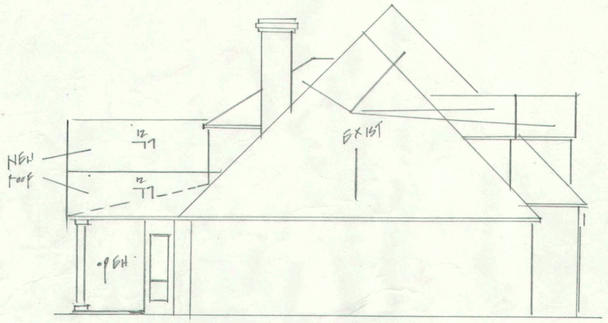

LEFT SIDE

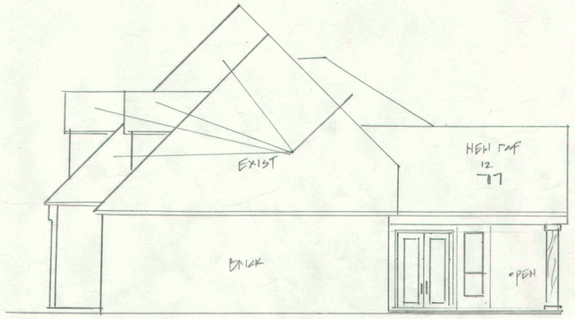

RIGHT SIDE

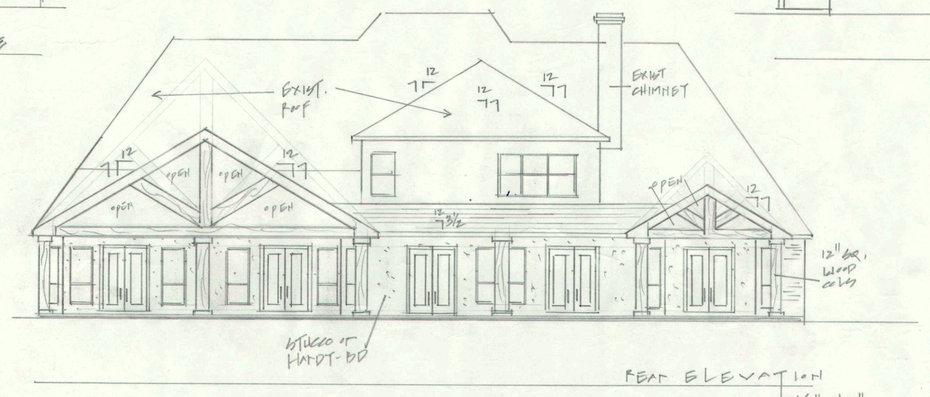

REAR ELEVATION
1/8" = 1'-0"

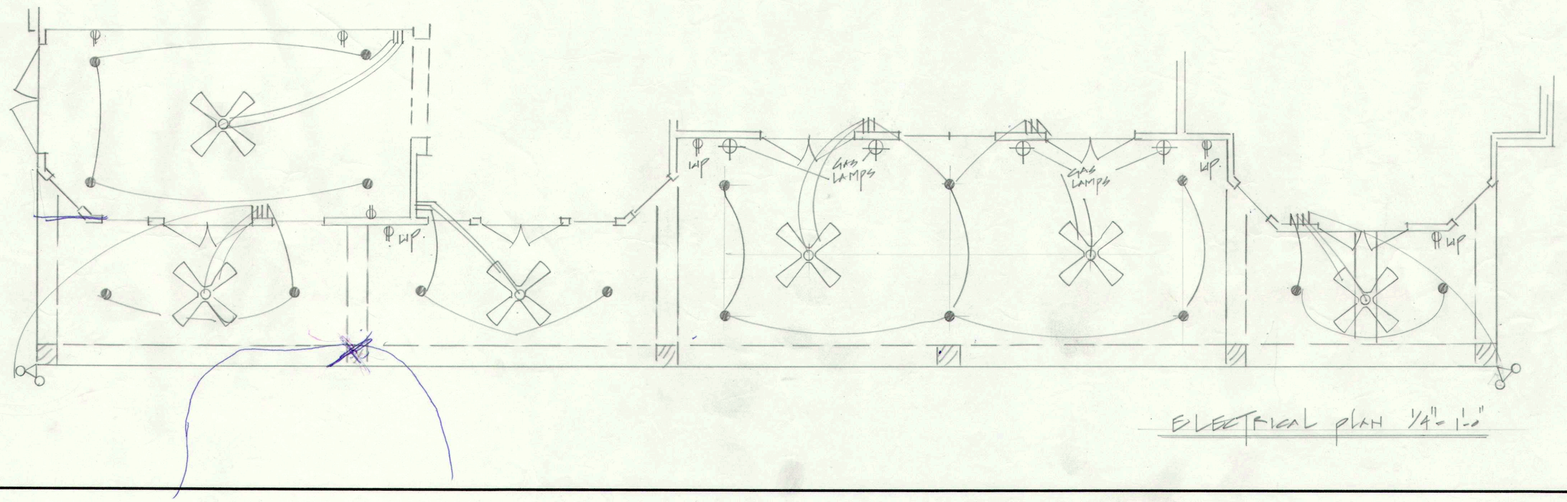

ELECTRICAL PLAN 1/4" = 1'-0"

LEGEND

- FAN & LIGHT KIT
- RECESSED LIGHT
- FLOOD LIGHT
- 110V OUTLET
- UP 110V WATERPROOF OUTLET
- GAS LAMPS

STATE OF LOUISIANA
EDWARD J. MURPHY
LICENSE NO. 30351
PROFESSIONAL ENGINEER
IN
CIVIL ENGINEERING

30 Year 17

ELECTRICAL / ELEVATIONS		
SCALE: AS NOTED	APPROVED BY:	DRAWN BY
DATE: 7-10-17	ROBERT B. LIN	REVISED
601 BEAUCHENE DRIVE MANDEVILLE LA.		
RALPH MILLS DESIGNER 721-3565		DRAWING NUMBER 2 OF 4