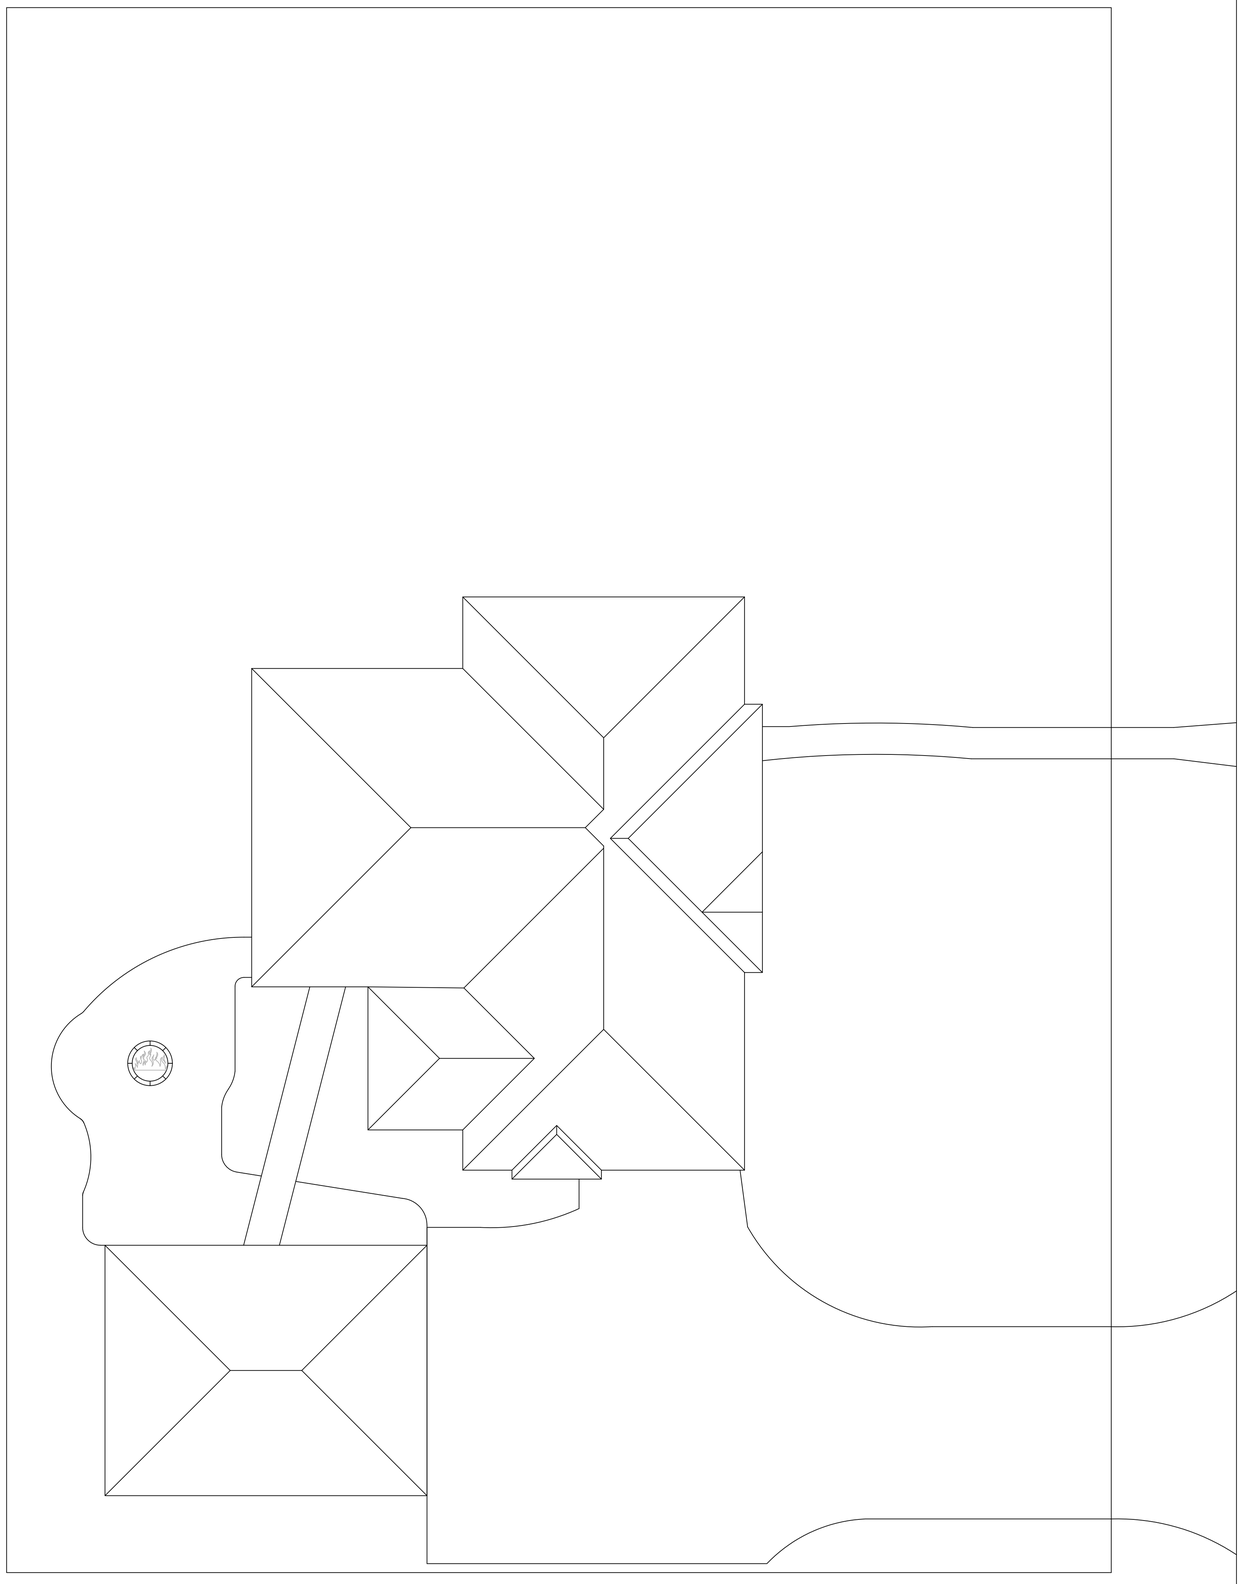

N

1 SITE PLAN
SCALE: 1/16" = 1'-0"

DAMMON ENGINEERING, INC.
LOUISIANA & MISSISSIPPI

Chief Engineer: Brian Mistich, PE
154 Old Spanish Trail
Slidell, LA 70458

www.dammonengineering.com
info@dammonengineering.com
PH: 985.649.5832

REVISIONS

#	DESCRIPTION	DATE

SEAL:

NEW GENERATOR
TOMMY AND SUSAN WILLIAMS
5275 RAMA STREET
SLIDELL, LA 70458

JOB No:	2024	DATE:	08-01-2024
DRAWN BY:	GKD	CHECKED BY:	BAM

These design documents, prepared by Dammon Engineering, are instruments of service for use solely with respect to this project. They are not to be used by the owner or others on other projects, for additions to this project, or for completion of this project by others, except by agreement in writing and with appropriate compensation to Dammon Engineering. These documents are not to be used for any purpose for which, to the best knowledge and of a professional engineer, they are not intended or are inapplicable. Any such use is at the owner's own risk and without liability to Dammon Engineering. Reproduction of these documents or any part thereof is not permitted without written consent of Dammon Engineering.

SHEET TITLE:
SITE PLAN

DRAWING NUMBER:
S101

SHEET No: 1 of 1

FILE NAME: J:\C- Foundations w Structural Only\Tommy 3275 Rama St Slidell\Current\S101 - Site Plan.dwg PLOT DATE & TIME: Thursday, August 1, 2024 10:33:02 AM