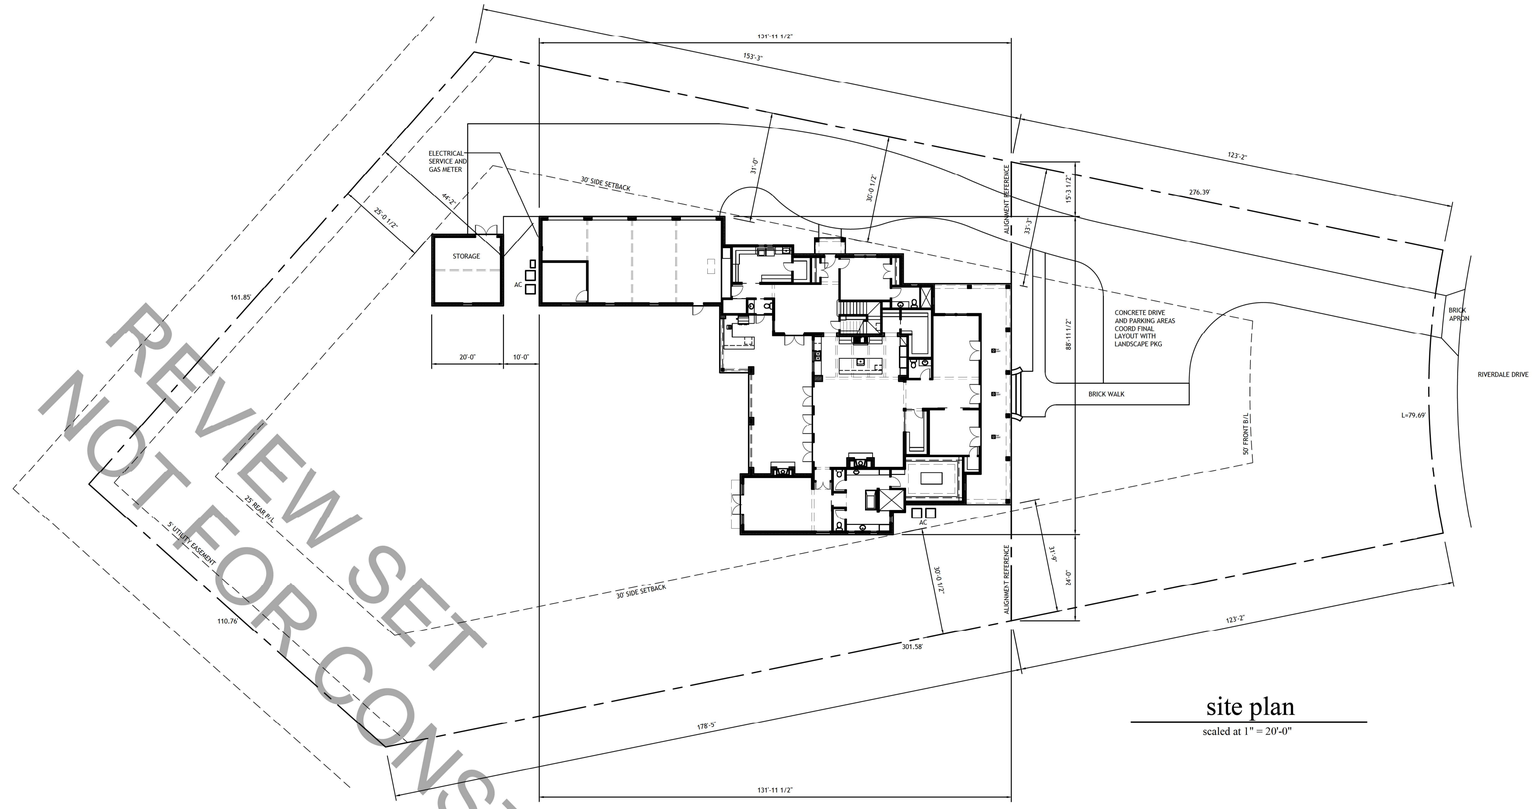

REVIEW SET
NOT FOR CONSTRUCTION

site plan

scaled at 1" = 20'-0"

builder shall be allowed to deviate from all plans and specifications in such that given changes do not affect structural or design integrity -builder shall verify all dimensions - plans remain the property of the front door design studio and are released for the sole residence hereby noted - illegal use of drawings will be prosecuted

7 riverdale drive, tchefuncta club estates
st tammany parish, louisiana

the rudd residence

project 20-161

october 28, 2021

thefrontdoor
1010 nicholson drive . baton rouge . 225 . 338 . 9353 www.thefrontdoor-architecture.com

a-1.1