TIMBER PILE NOTES

1. ALL TIMBER PILES SHALL BE PRESSURE-TREATED SQUARE TIMBER PILES CONFORMING TO ASTM D25.
2. NO FIELD SUPERVISION OR INSPECTION PROVIDED UNDER THIS SEAL UNLESS OTHERWISE NOTED.
3. TIMBER PILE LAYOUT MAY BE MODIFIED DUE TO ACTUAL DRIVING CONDITIONS. ENGINEER TO BE NOTIFIED ON ANY MODIFICATION.
4. CONTRACTOR IS RESPONSIBLE FOR THE COMPARISON & VERIFICATION OF PILE LAYOUT DIMENSIONS WITH MOST RECENT ARCHITECTURAL DRAWINGS, ASSURING THAT PILES DO FALL WITHIN LIMITS OF THE DESIGN
5. FIELD VERIFY DIMENSIONS AGAINST THE ARCHITECTURAL DRAWINGS.

GENERAL FOUNDATION NOTES

1. ALL DIMENSIONS ARE EDGE OF CONCRETE (EOC) TO EDGE OF CONCRETE (EOC) UNLESS NOTED OTHERWISE.
2. CONCRETE MIX SHALL HAVE A MINIMUM COMPRESSIVE STRENGTH OF 3000 PSI AT 28 DAYS. CONCRETE MIX SHALL BE IN ACCORDANCE WITH ACI-318.
3. ALL CONVENTIONAL REINFORCING STEEL SHALL MEET ASTM-A615 (GRADE 60).
4. ALL MESH SHALL BE SECURELY SUPPORTED TO PREVENT BOTH VERTICAL AND HORIZONTAL MOVEMENT DURING CONCRETE PLACEMENT.
5. ALL TREES WITHIN CLOSE PROXIMITY SHALL BE REMOVED TO PREVENT PONDING.
6. ALL RUNOFF WATER MUST BE CARRIED AWAY FROM THE HOUSE TO PREVENT SATURATION OF THE SUB-BASE FOREVER.
7. ALL SOIL BELOW SLAB SHALL RECEIVE TERMITE TREATMENT.

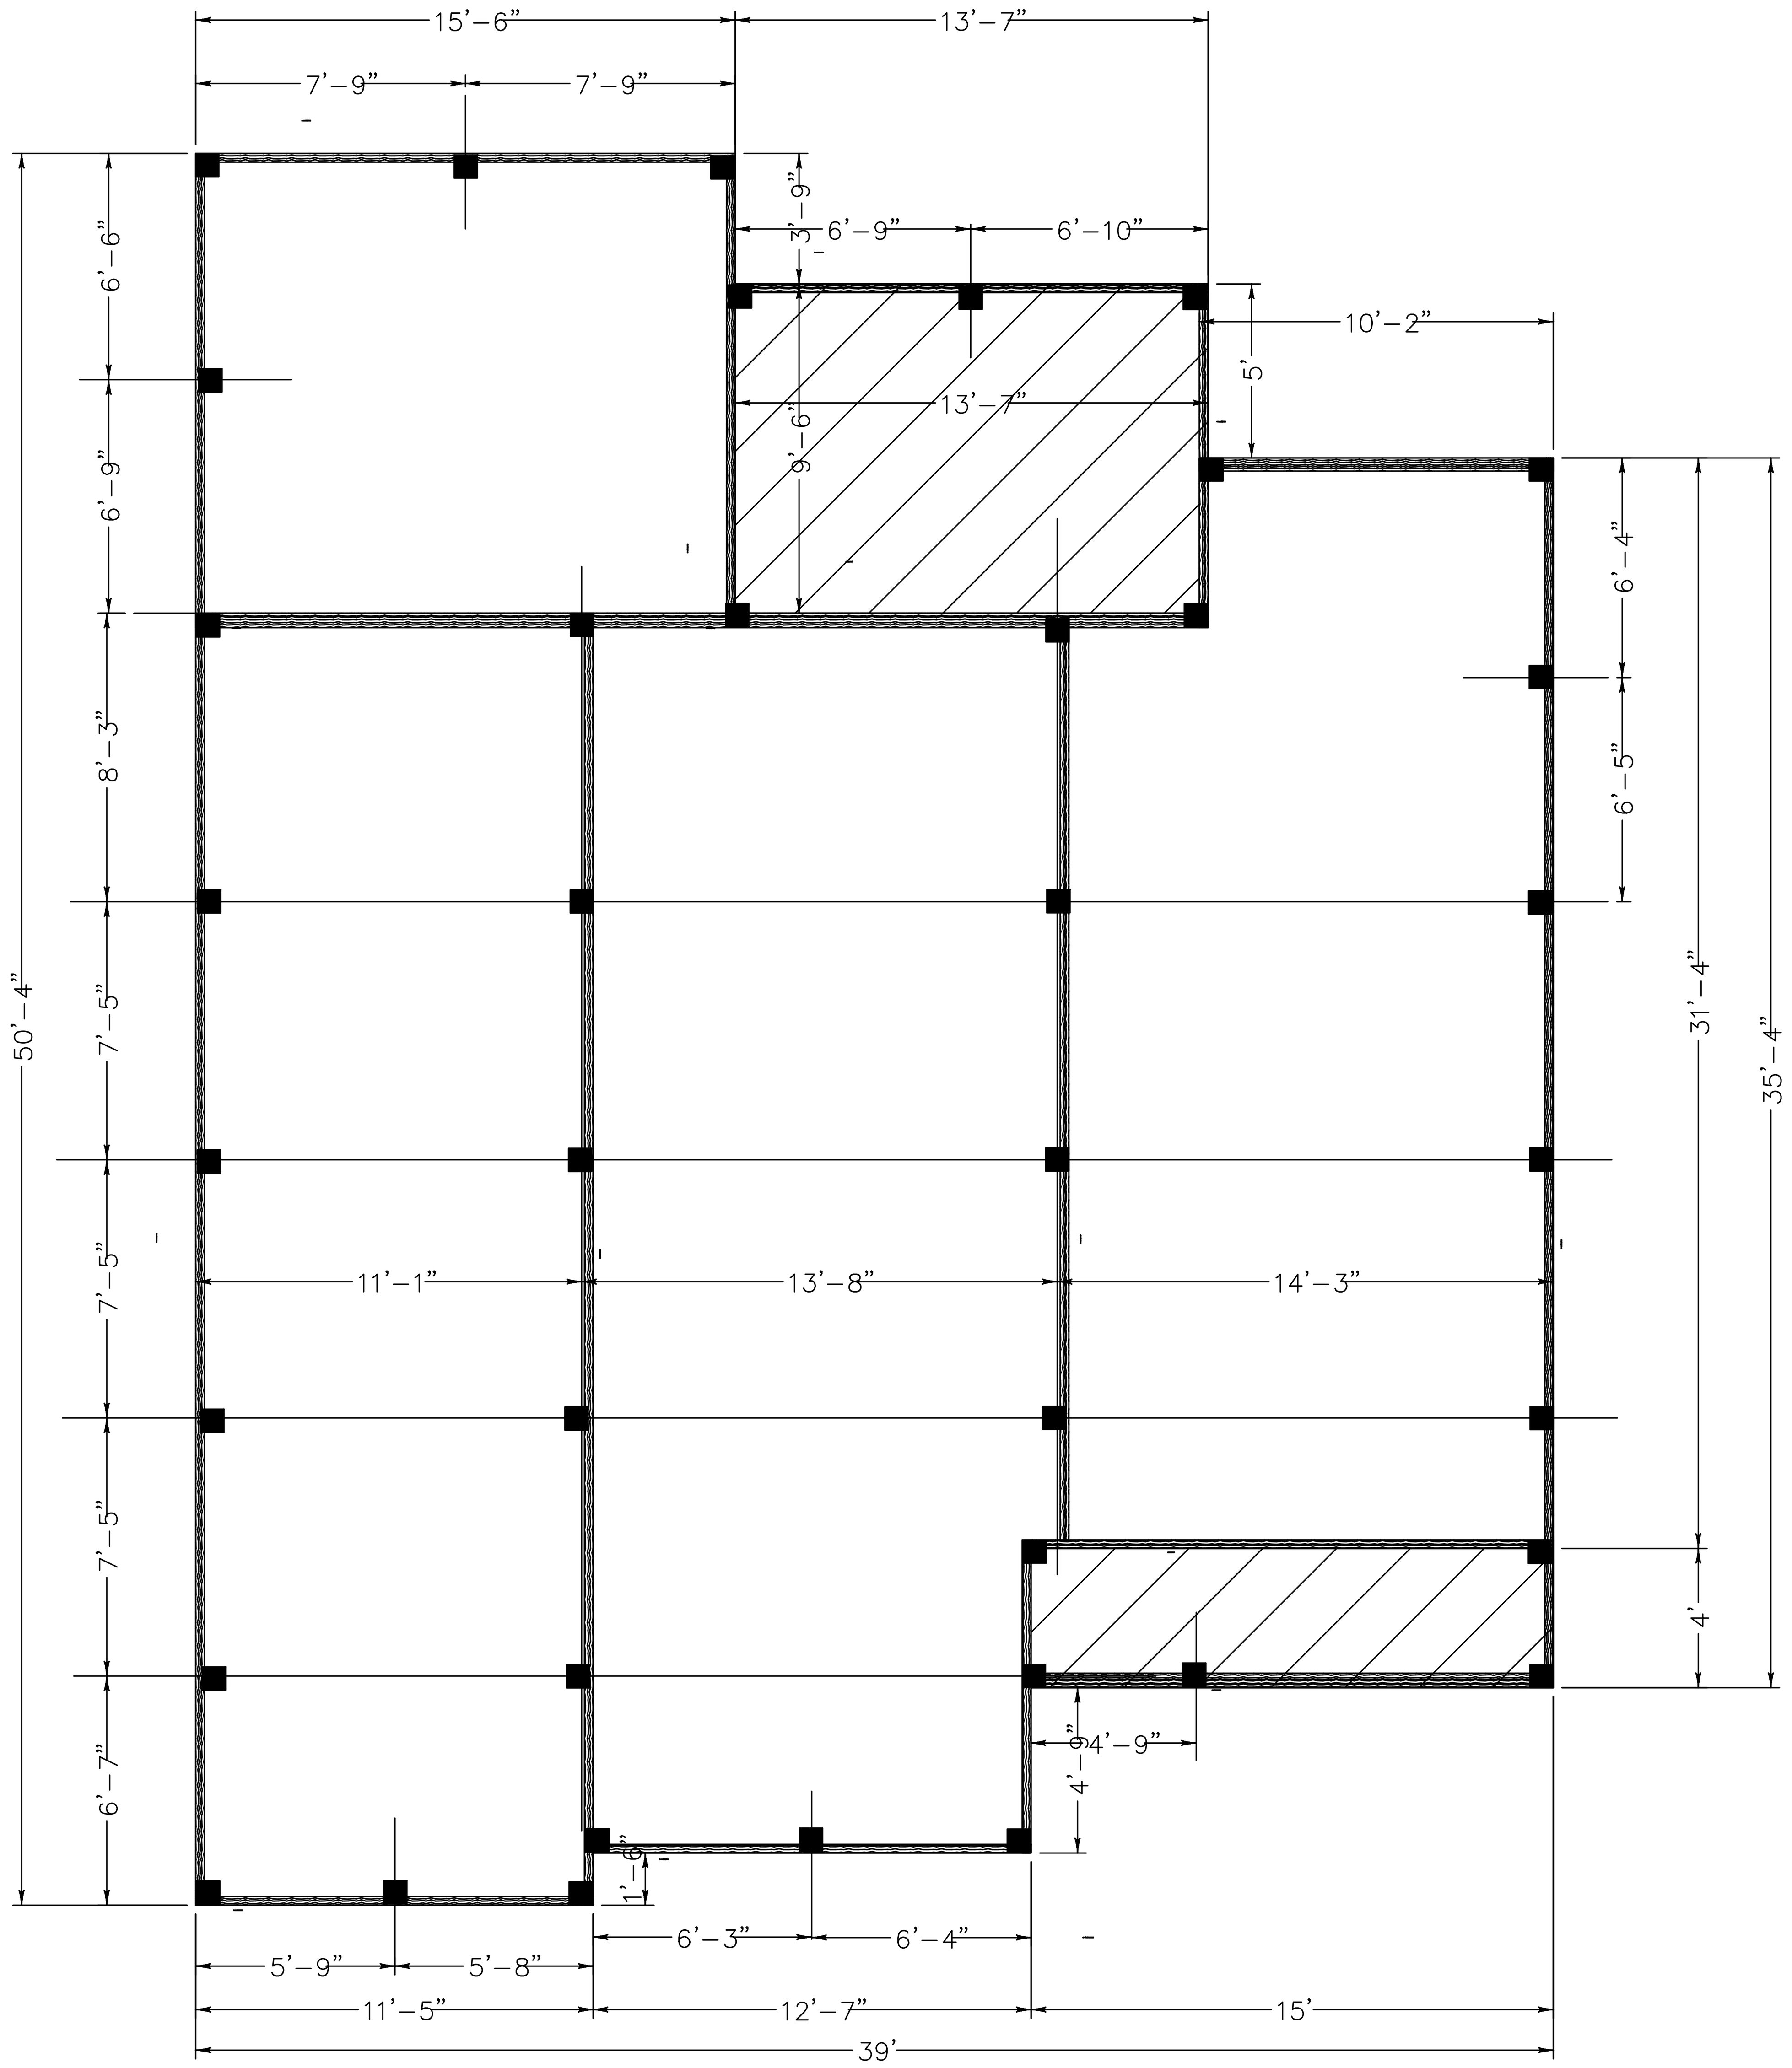

1 TIMBER PILE PLAN
SCALE: 1/4" = 1'-0"

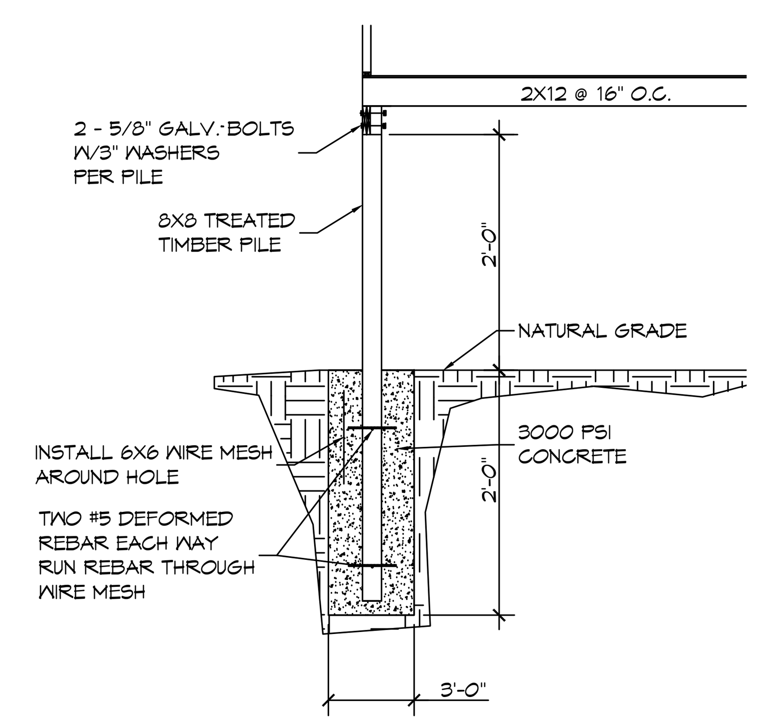

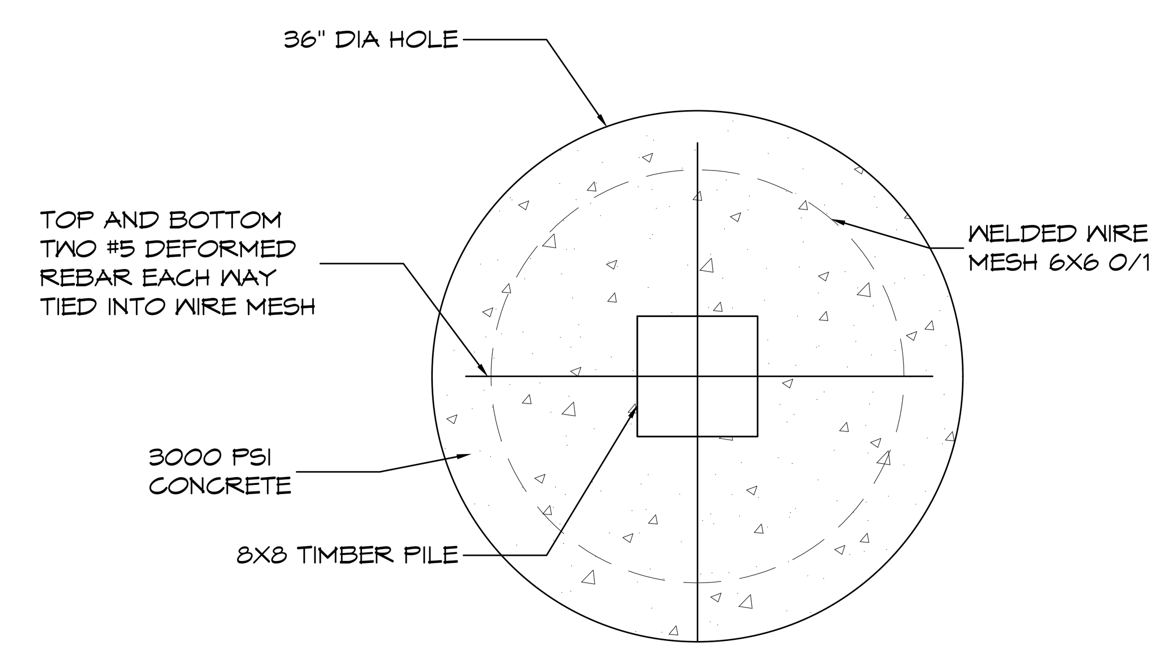

2 DETAIL
S101 | S101
SCALE: N.T.S.

DAMMON ENGINEERING, INC.
LOUISIANA & MISSISSIPPI
Chief Engineer: Brian Mistich, PE
554 Old Spanish Trail
Slidell, LA 70458
www.dammonengineering.com
info@dammonengineering.com
PH: 985.649.5832

#	DESCRIPTION	DATE
	REVISIONS	

SEAL:

SD GROUP, LLC

LOT 1126
EAST LAKESHORE DRIVE
PEARL RIVER COUNTY, MS.

JOB No: | DATE: 03-14-24
DRAWN BY: CKD | CHECKED BY: BAM

The above drawings and specifications, designs and arrangements represented thereby are and shall remain the property of Dammon Engineering, and no part thereof shall be copied, disclosed to others, or used in connection with any work or project other than the specific project for which the have been prepared and developed without written consent of Dammon Engineering. Visual contact with these drawings or specifications shall constitute conclusive evidence of acceptance of these restrictions.

SHEET TITLE:
TIMBER PILE PLAN

DRAWING NUMBER:

S101

SHEET No: 1 of 1