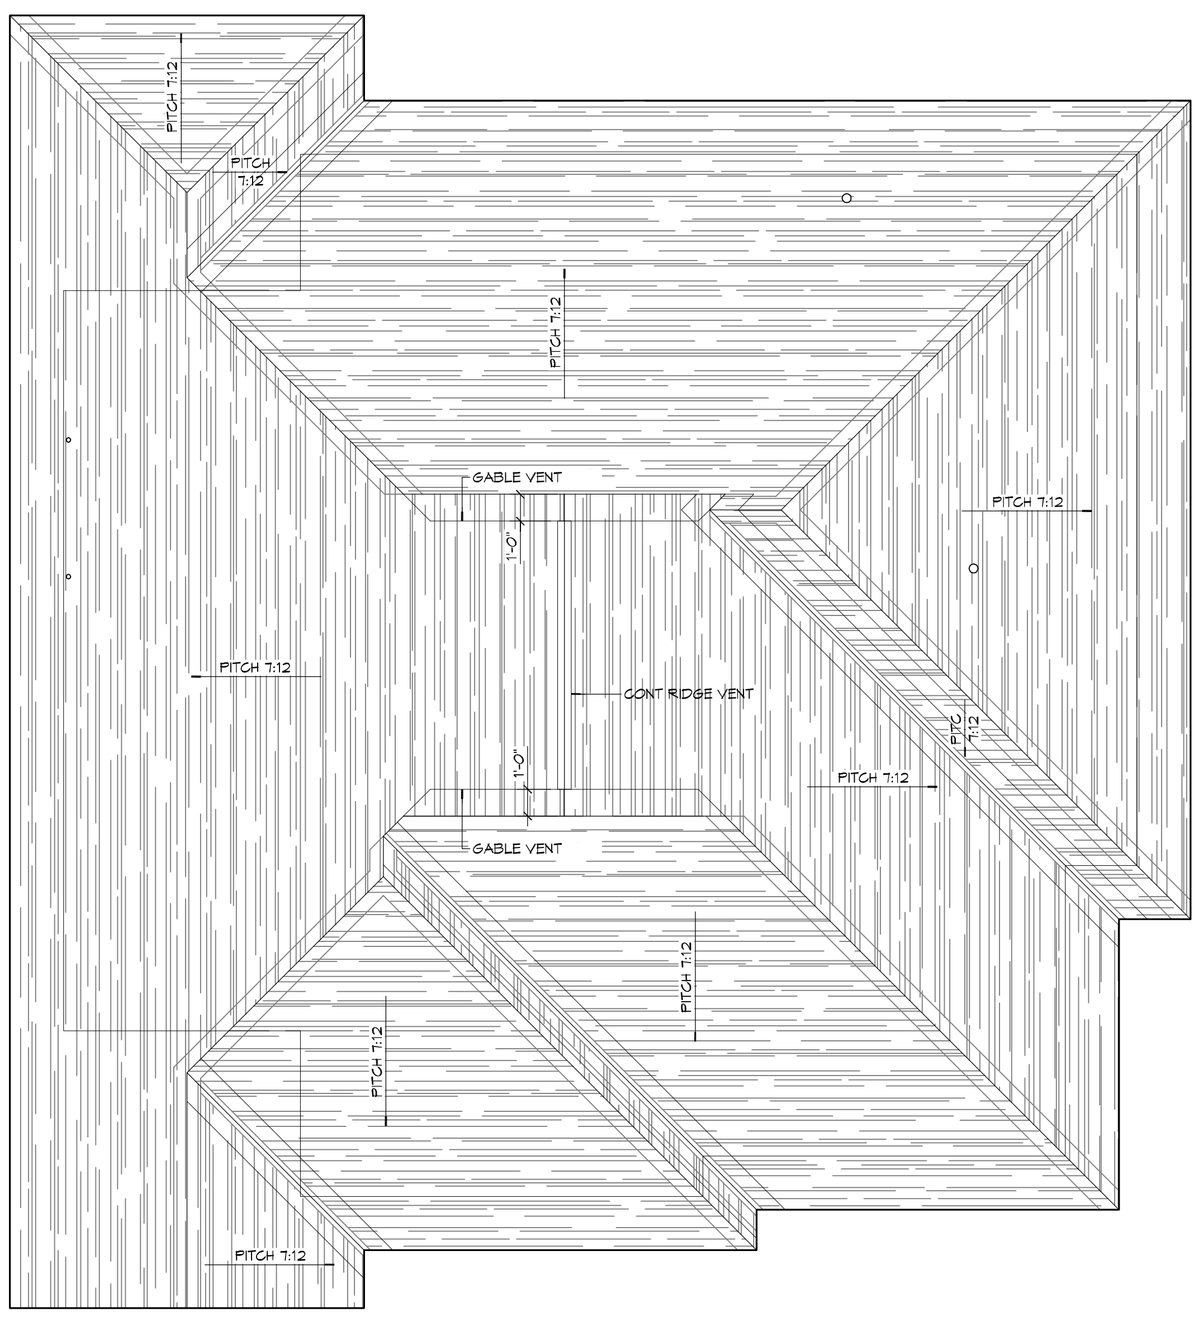

2 ROOF PLAN
SCALE: 1/4" = 1'-0"

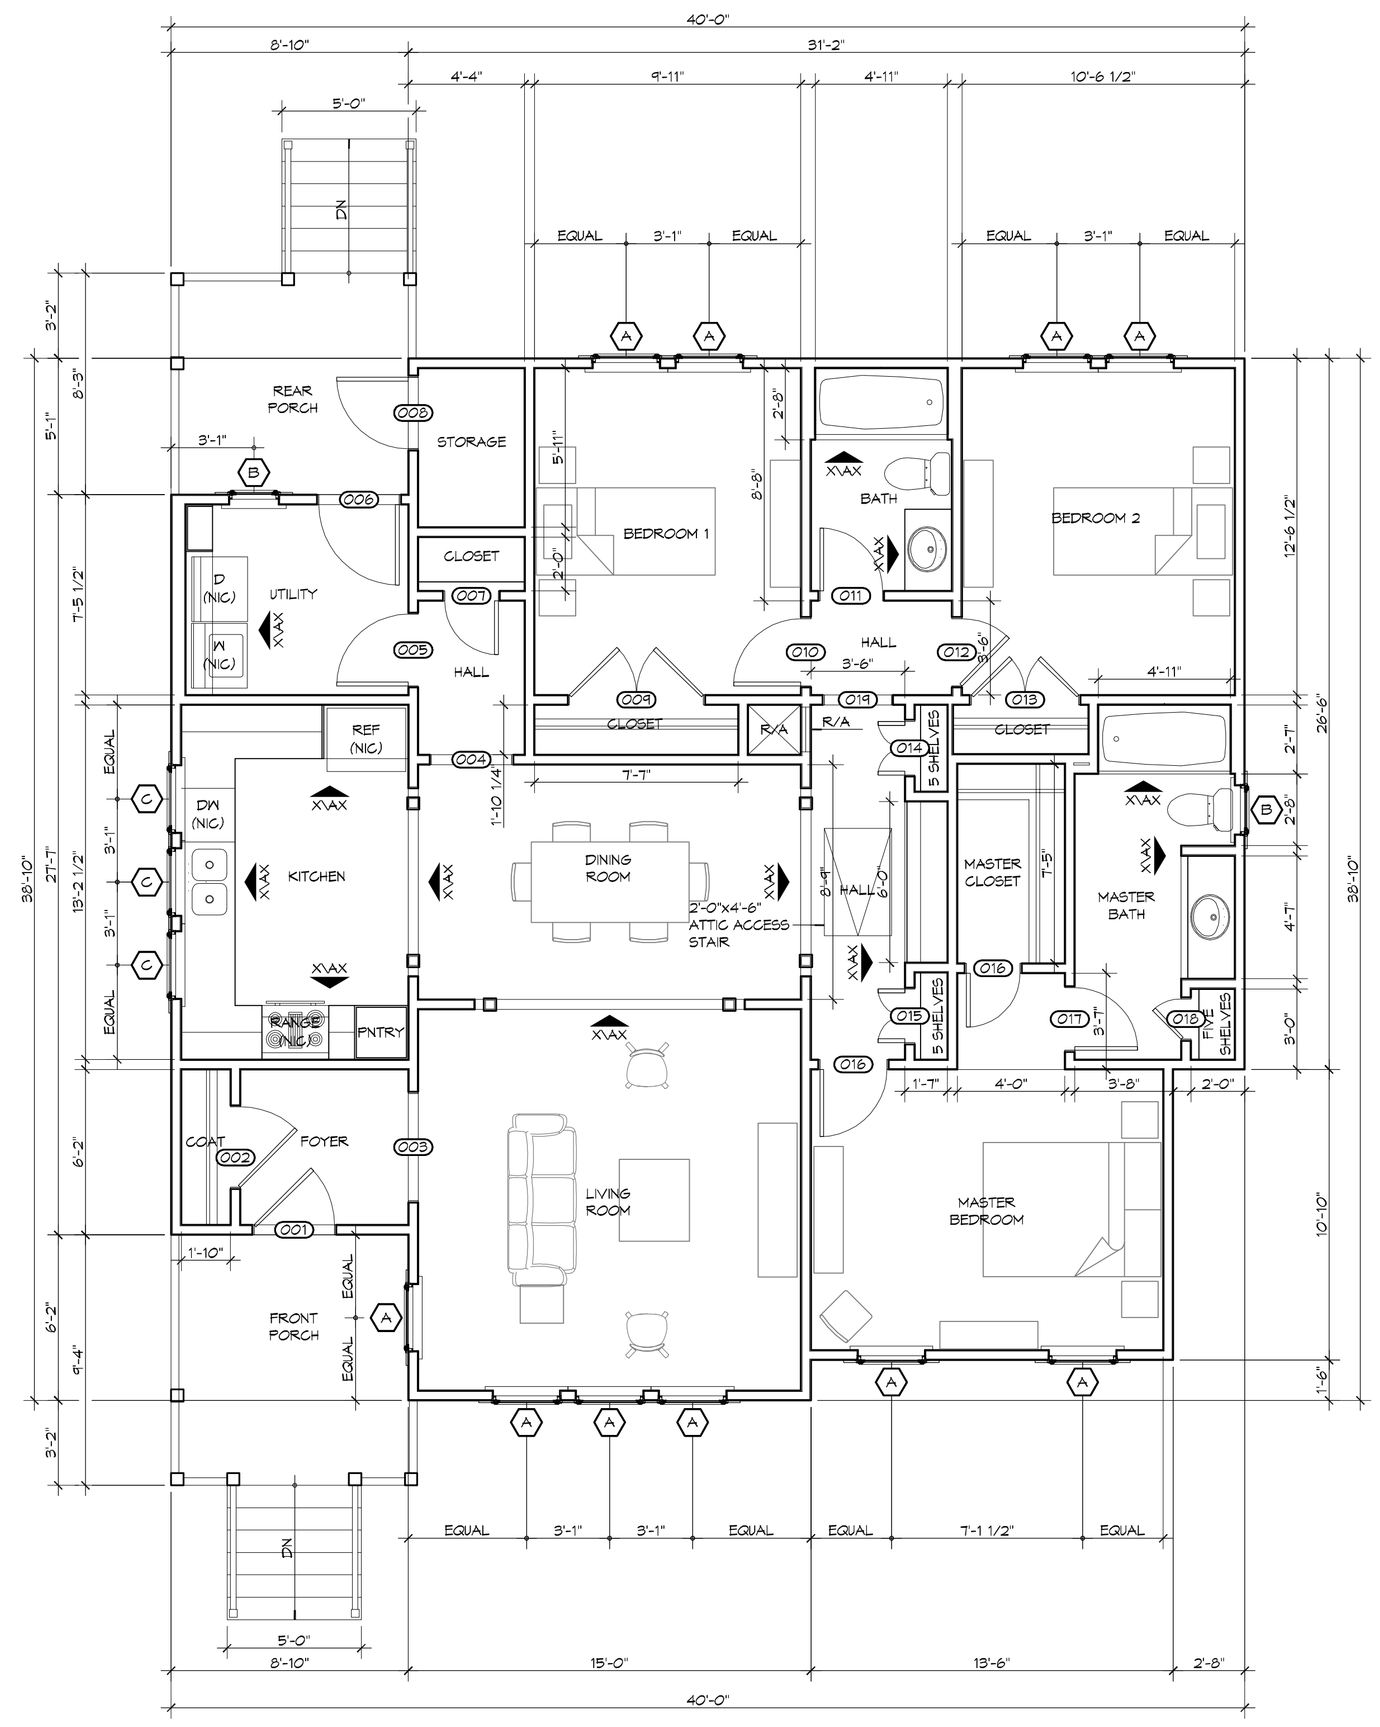

1 ARCHITECTURAL FLOOR PLAN
SCALE: 1/4" = 1'-0"

DAMMON ENGINEERING, INC.
Architects & Engineers
www.dammonengineering.com
info@dammonengineering.com
PH: 985.641.5332
F: 985.641.5950
Chief Architect: Kevin J. Kinchen, NCARB
Chief Engineer: Brian Misilich, PE
5501 Oliver Street
Slidell, LA 70458

#	DESCRIPTION	DATE

REVISIONS

SEAL:

PRELIMINARY NOT FOR CONSTRUCTION

LOUISIANA ARMY NATIONAL GUARD
CAMP VILLERE
NEW COMMANDER'S POST
SLIDELL, LA

The plans, details, specifications, designs, and calculations represented, shown, and contained herein are the property of Dammon Engineering, Inc. and are to be used only for the project for which they are prepared and shall not be used for any other purpose without the written consent of Dammon Engineering. Visual contact with these plans and specifications shall constitute conclusive evidence of acceptance to these restrictions.

JOB No:	2210
DATE:	MY 21, 2014
DRAWN BY:	KJK
CHECKED BY:	KJK

SHEET TITLE:
ARCHITECTURAL FLOOR PLAN

DRAWING NUMBER:
A1

SHEET No: 00 of #