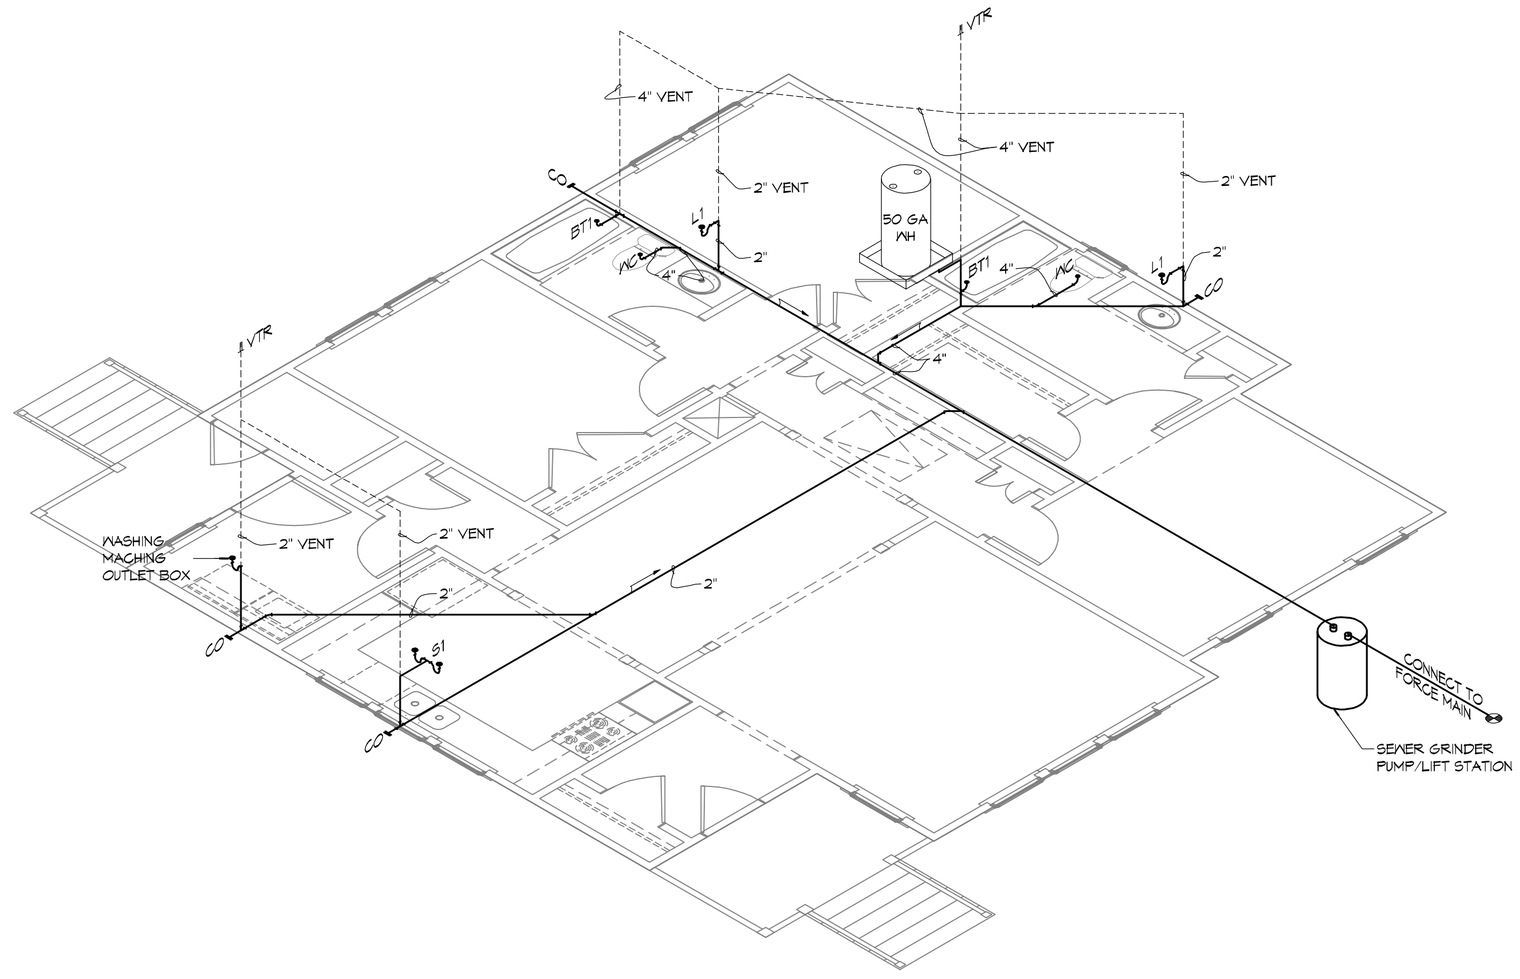

2 PLUMBING RISER DIAGRAM
SCALE: NTS

DAMMON ENGINEERING, INC.
Architects & Engineers

Chief Architect: Kevin J. Kinchen, NCARB
Chief Engineer: Brian Mistich, PE
554 Old Spanish Trail
Slidell, LA 70458
www.dammonengineering.com
info@dammonengineering.com
PH: 985.649.5832
F: 985.641.5950

REVISIONS

#	DESCRIPTION	DATE

SEAL:

50% SUBMITTAL

NOT FOR CONSTRUCTION

LOUISIANA ARMY NATIONAL GUARD
CAMP VILLERE

NEW COMMANDER'S POST

SLIDELL, LA

JOB No:	2210	DATE:	MY 27, 2014
DRAWN BY:	KJK	CHECKED BY:	KJK

The above drawings and specifications, designs and plans shown and represented herein, are not to be used in any way, or for any purpose, other than in connection with the Architect's or Engineer's contract, without written consent of the Architect or Engineer. Any use of these drawings or specifications shall constitute consent of acceptance of these restrictions.

SHEET TITLE:
PLUMBING PLANS, RISER DIAGRAMS AND NOTES

DRAWING NUMBER:

P1

SHEET No: 00 of #