PRE & POST WATER FLOW

PRE DEVELOPMENT DRAINAGE FLOW

POST DEVELOPMENT DRAINAGE FLOW

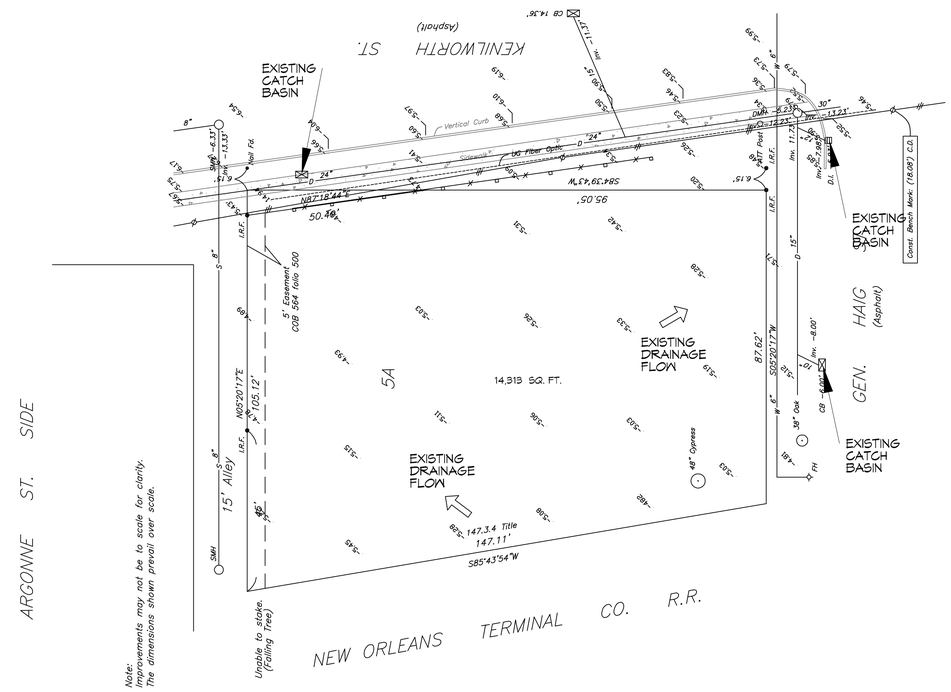

N

PRE DEVELOPMENT

SCALE: 1" = 20'-0"

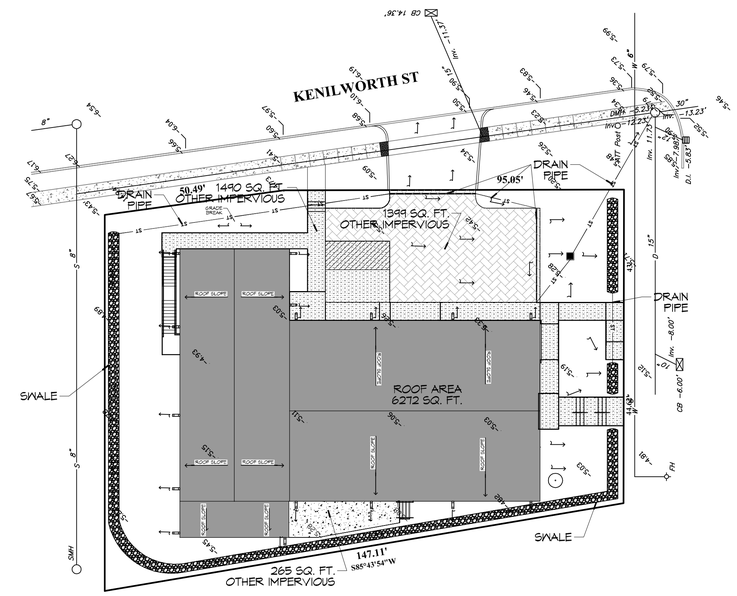

N

POST DEVELOPMENT

SCALE: 1" = 20'-0"

DAMMON ENGINEERING, INC.
LOUISIANA & MISSISSIPPI

Chief Engineer: Brian Mistich, PE
554 Old Spanish Trail
Slidell, LA 70458
www.dammonengineering.com
info@dammonengineering.com
PH: 985.649.5832

#	DESCRIPTION	DATE

REVISIONS

SEAL:

NEW FACILITY

NEW ORLEANS FIRE FIGHTERS ASSOCIATION

5110 GENERAL HAIG STREET
NEW ORLEANS, LA 70124

JOB No:	2493	DATE:	3/25/2021
DRAWN BY:	CKD	CHECKED BY:	JKB

The client owns the original drawings, designs and specifications. Dammon Engineering, Inc. retains the right to use the drawings, designs and specifications for future projects except by agreement in writing. Written dimensions shall prevail over scale. Drawings and specifications as instruments of service are not to be used by the owner or others for other projects or for additions to this project, or any extensions of this project with any work by others without the express written consent of Dammon Engineering, Inc. These drawings and specifications are not to be assigned to any third parties without the express written consent of Dammon Engineering, Inc.

SHEET TITLE:
PRE AND POST DEVELOPMENT

DRAWING NUMBER:

C101

SHEET No: 1 of 1