PRE & POST WATER FLOW

PRE DEVELOPMENT DRAINAGE FLOW

POST DEVELOPMENT DRAINAGE FLOW

6/24/2021

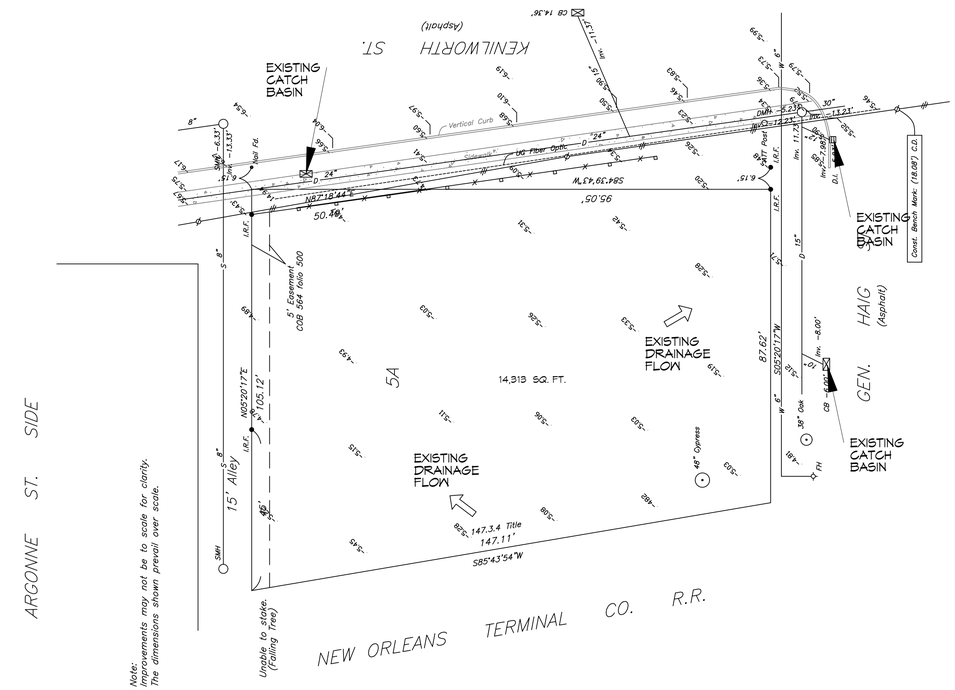

PRE DEVELOPMENT

SCALE: 1" = 20'-0"

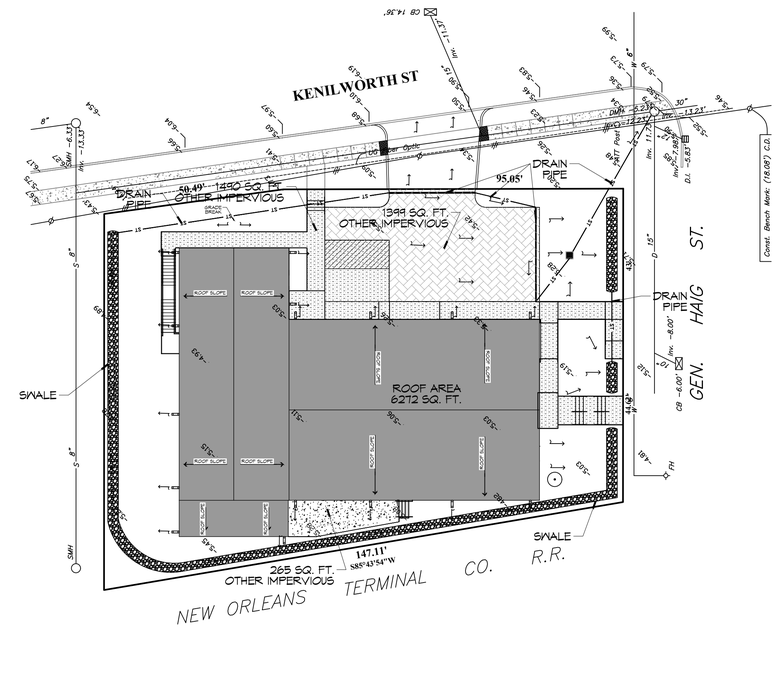

POST DEVELOPMENT

SCALE: 1" = 20'-0"

DAMMON ENGINEERING, INC.
LOUISIANA & MISSISSIPPI
www.dammonengineering.com
info@dammonengineering.com
PH: 985.649.5832
Chief Engineer: Brian Mistich, PE
554 Old Spanish Trail
Slidell, LA 70458

#	DESCRIPTION	DATE

REVISIONS

SEAL:

NEW FACILITY

NEW ORLEANS FIRE FIGHTERS ASSOCIATION

5710 GENERAL HAIG STREET
NEW ORLEANS, LA 70124

JOB No:	2433	DATE:	06/30/2021
DRAWN BY:	CKD	CHECKED BY:	JMS

The data, drawing, and calculations, designs and all originals, contained in this drawing, are and remain the property of Dammon Engineering, and no part thereof shall be used, reproduced, or transmitted in any form or by any means, without the prior written consent of Dammon Engineering. Place stamp or with the drawing or specifications, not copyright or property of Dammon Engineering. Place stamp or with the drawing or specifications, not copyright or property of Dammon Engineering.

SHEET TITLE:
PRE AND POST DEVELOPMENT

DRAWING NUMBER:

C101

SHEET No: 1 of 1