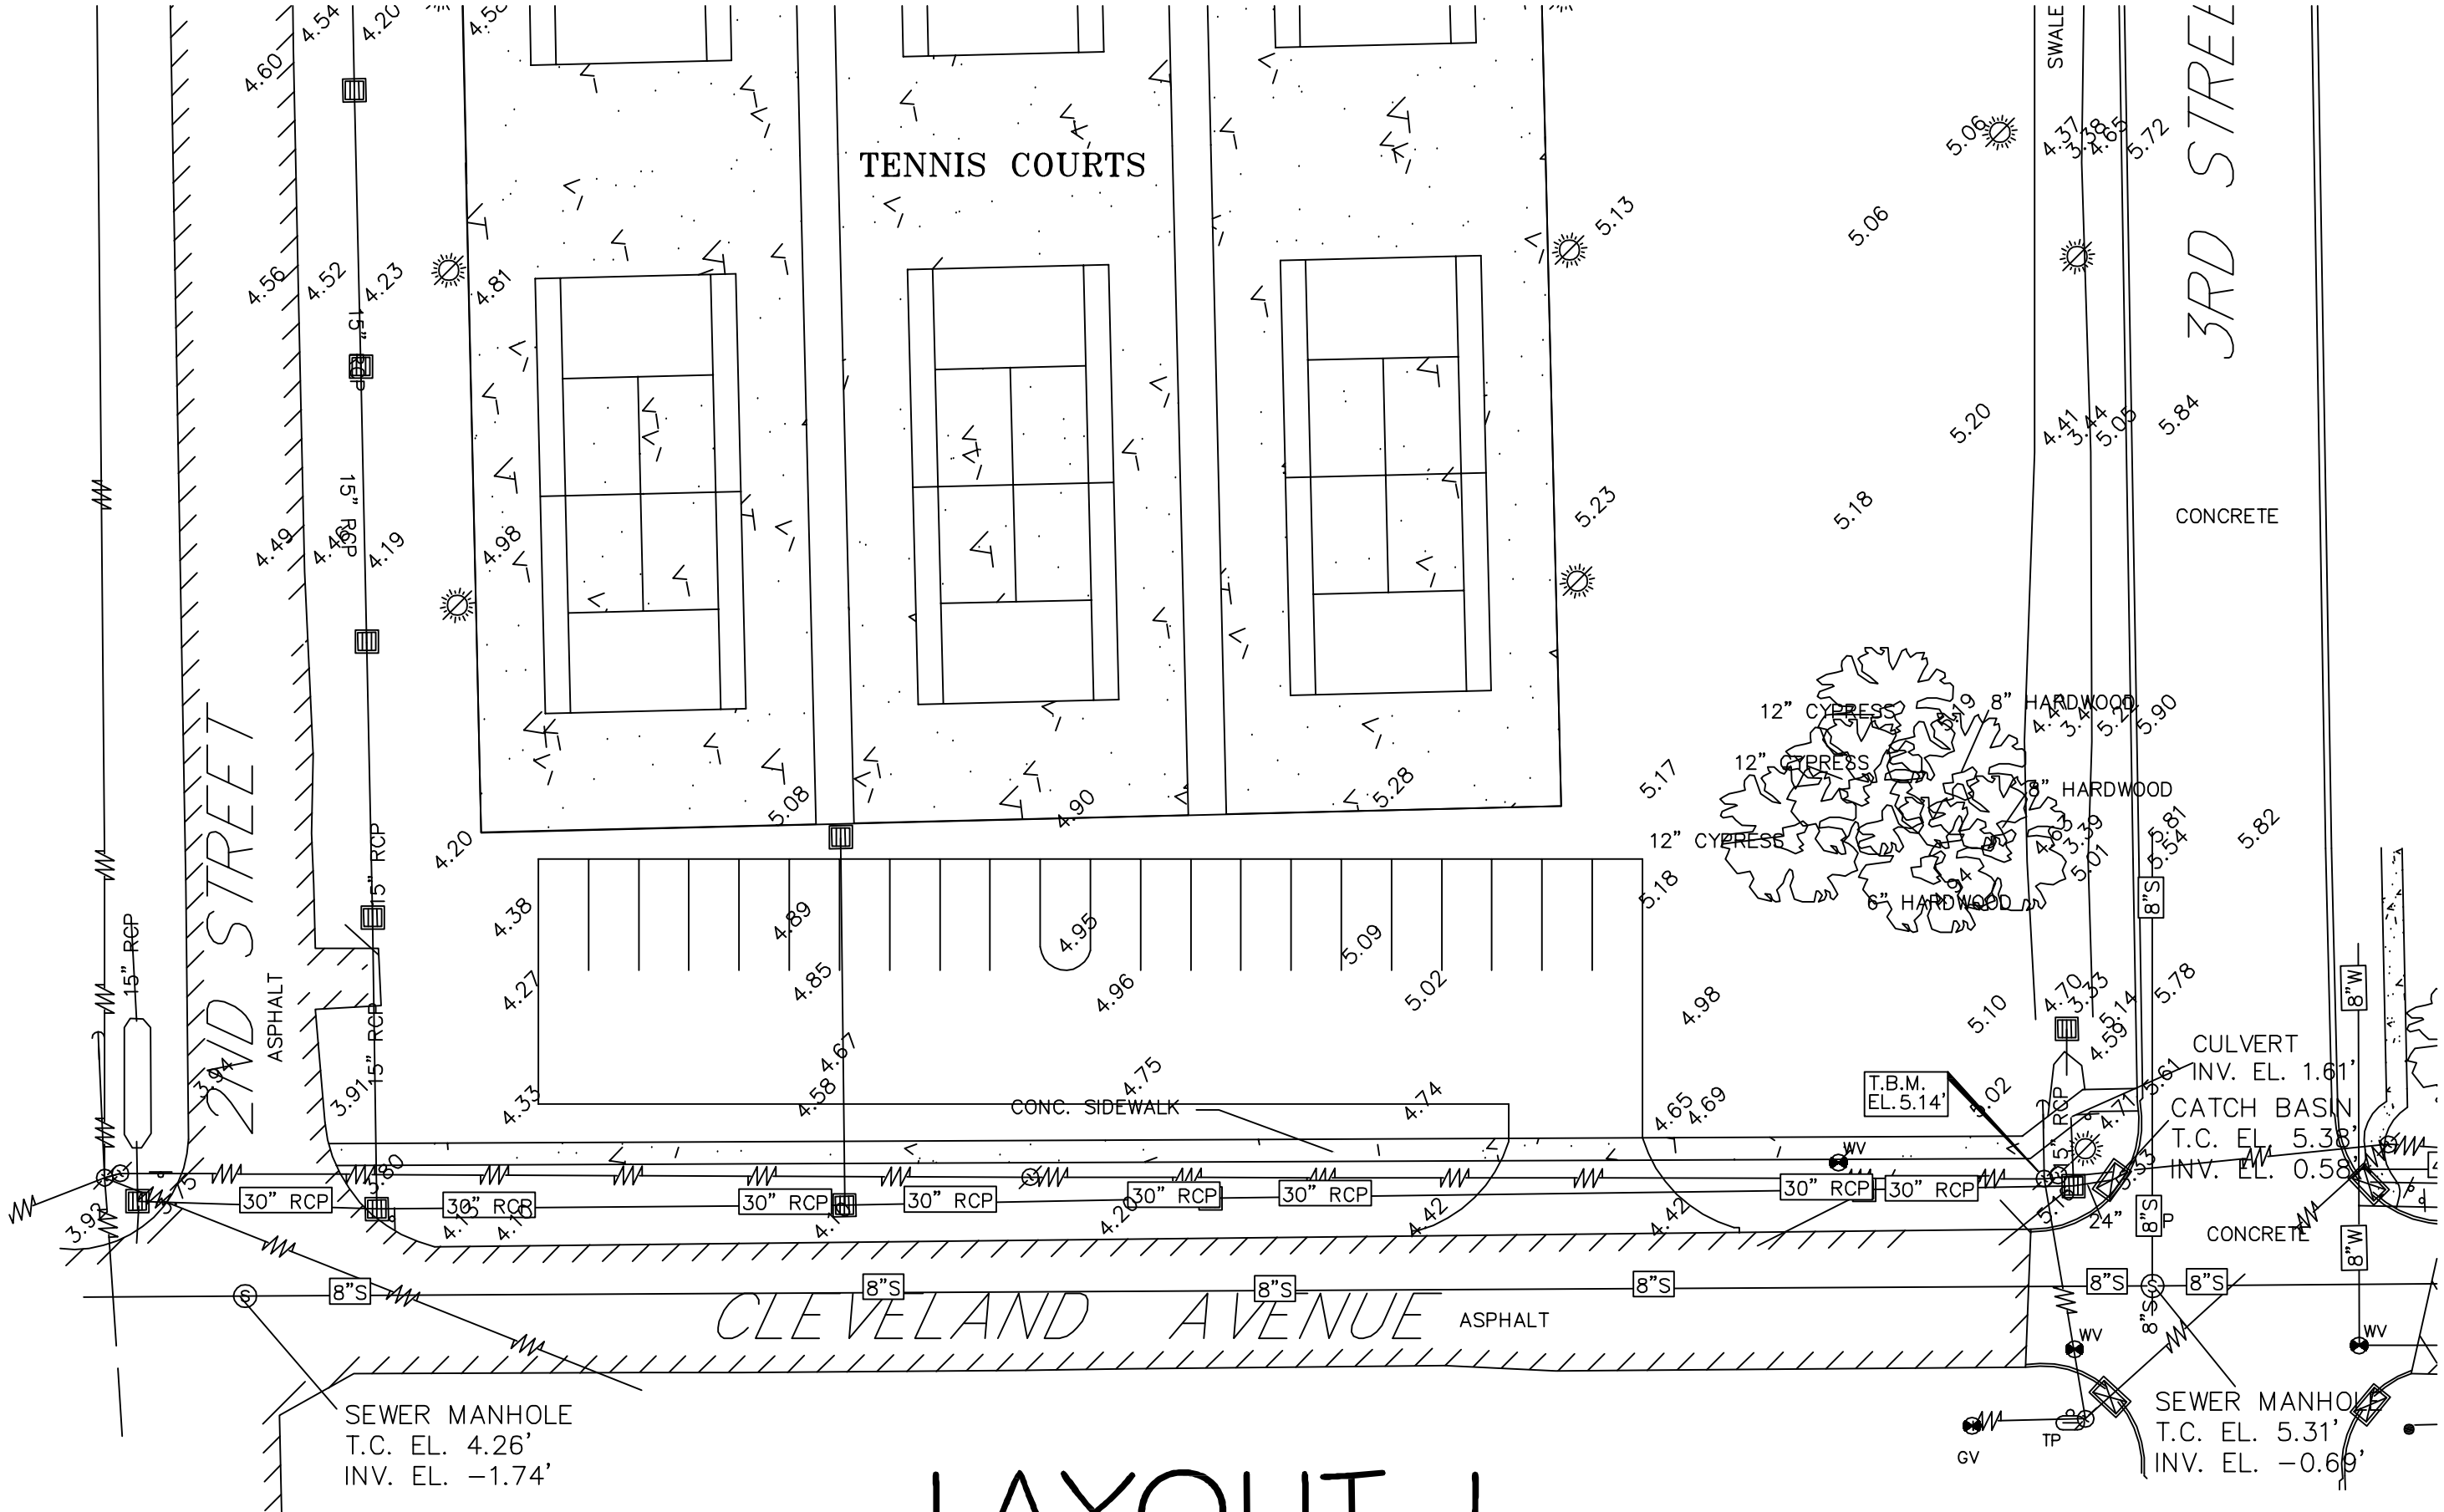
TENNIS COURTS
3RD STREET
2ND STREET
CLEVELAND AVENUE
ASPHALT
CONCRETE
SWALE
CONC. SIDEWALK
30" RCP
15" RCP
8"S
8"W
WV
GV
TP
12" CYPRESS
8" HARDWOOD
6" HARDWOOD
T.B.M.
EL. 5.14'
CULVERT
INV. EL. 1.61'
CATCH BASIN
T.C. EL. 5.38'
INV. EL. 0.58'
SEWER MANHOLE
T.C. EL. 4.26'
INV. EL. -1.74'
SEWER MANHOLE
T.C. EL. 5.31'
INV. EL. -0.69'

LAYOUT 1