FILE NAME: J:_Grommon\CITY OF SLIDELL\2211 - POSSUM HOLLOW PARK BASKETBALL COURT\2211-BasketBall Court Plan.dgn PLOT DATE & TIME: Thursday, December 29, 2016 11:33:10 AM

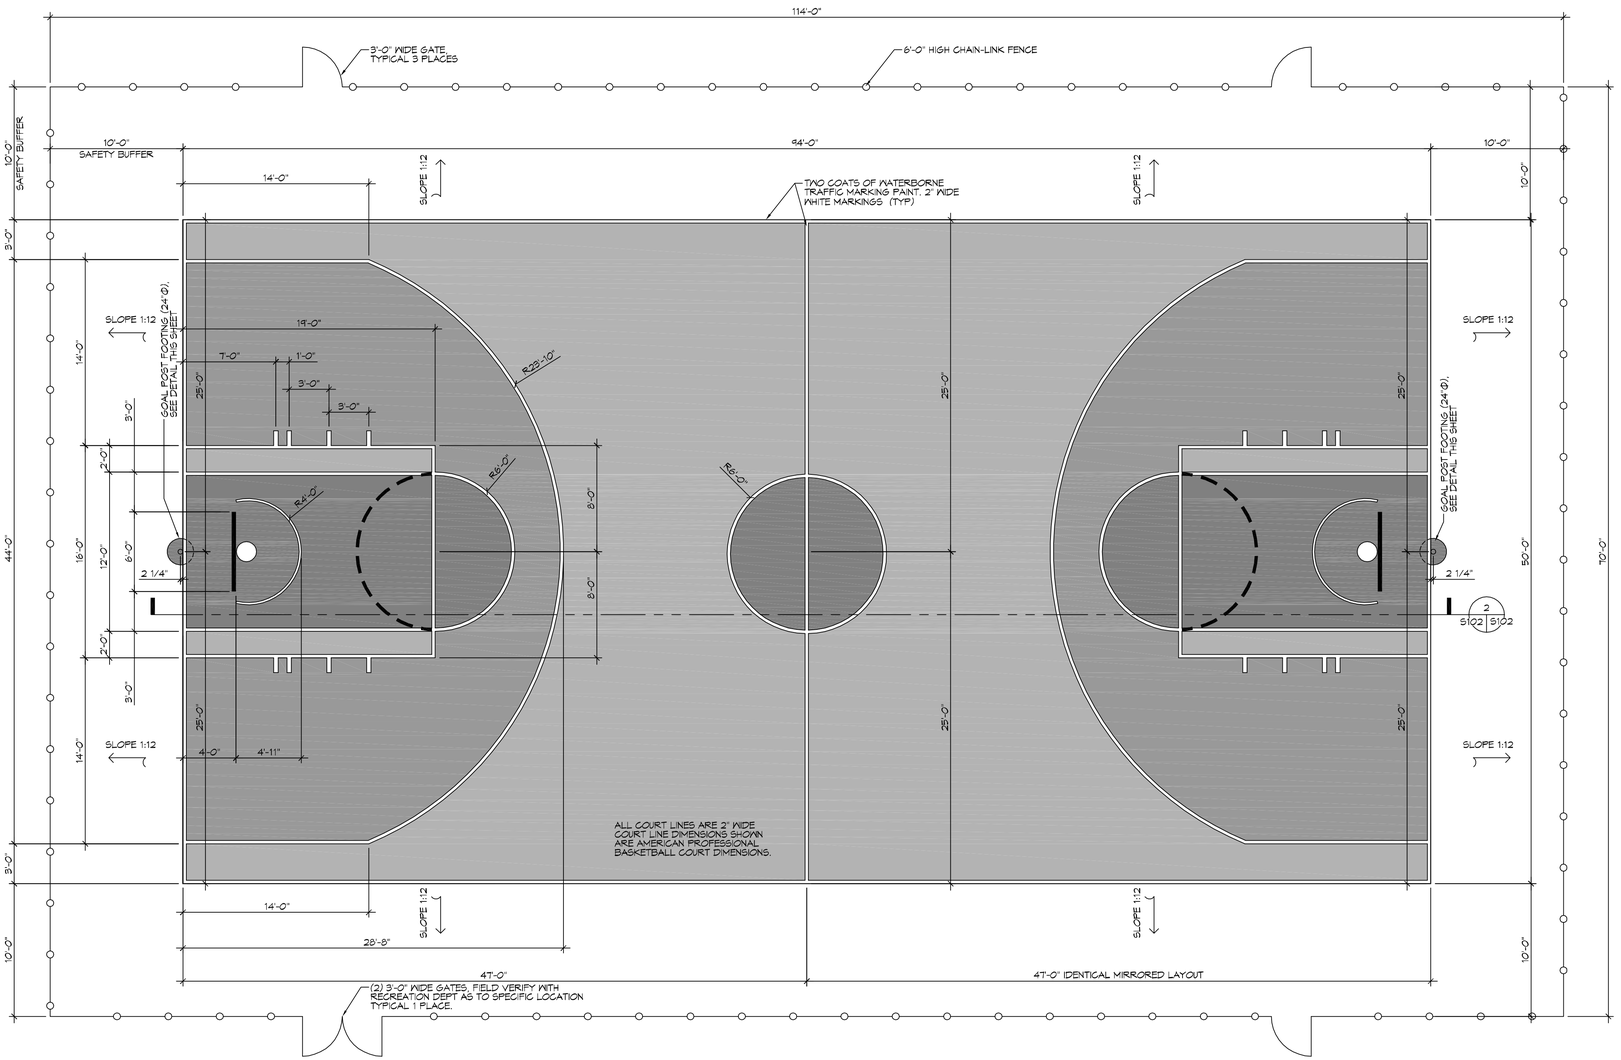

N

1 BASKETBALL COURT PLAN
SCALE: 3/16"=1'-0"
CONCRETE BACKETBALL COURT PLAN

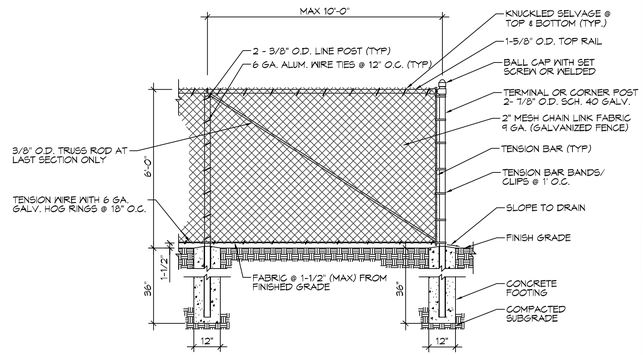

3 DETAIL
SCALE: 3/4"=1'-0"
FENCE POST FOOTING DETAIL

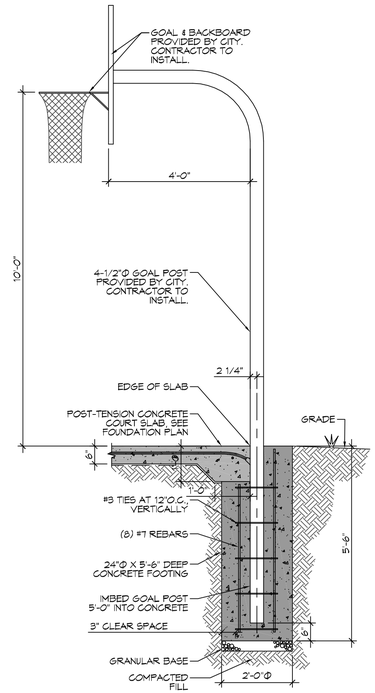

2 DETAIL
SCALE: 1/2"=1'-0"
GOAL POST FOOTING DETAIL

DAMMON ENGINEERING, INC.
LOUISIANA & MISSISSIPPI
www.dammonengineering.com
info@dammonengineering.com
PH: 985.649.5832 F: 985.649.5990
Chief Engineer: Brian Mitch, PE
Lic. No. 34566
1456 Oak Square Trail
Slidell, LA 70458

REVISIONS

#	DESCRIPTION	DATE

PRELIMINARY NOT FOR CONSTRUCTION

BASKETBALL COURT
POSSUM HOLLOW PARK
801 COUSIN STREET
SLIDELL, LA. 70458

JOB No:	2211	DATE:	12/16/2016
DRAWN BY:	CKD./JTL	CHECKED BY:	BAM

The ideas, concepts, and designs presented in these plans, including but not limited to, the overall layout, are the property of Dammon Engineering, Inc. and are not to be used in whole or in part for any project other than the project for which they have been prepared and developed, without written consent of Dammon Engineering, Inc. Visual contact with these plans shall constitute prima facie evidence of the acceptance of these restrictions.

SHEET TITLE:
BASKETBALL COURT PLAN

DRAWING NUMBER:
S101

SHEET No: 2 of 3