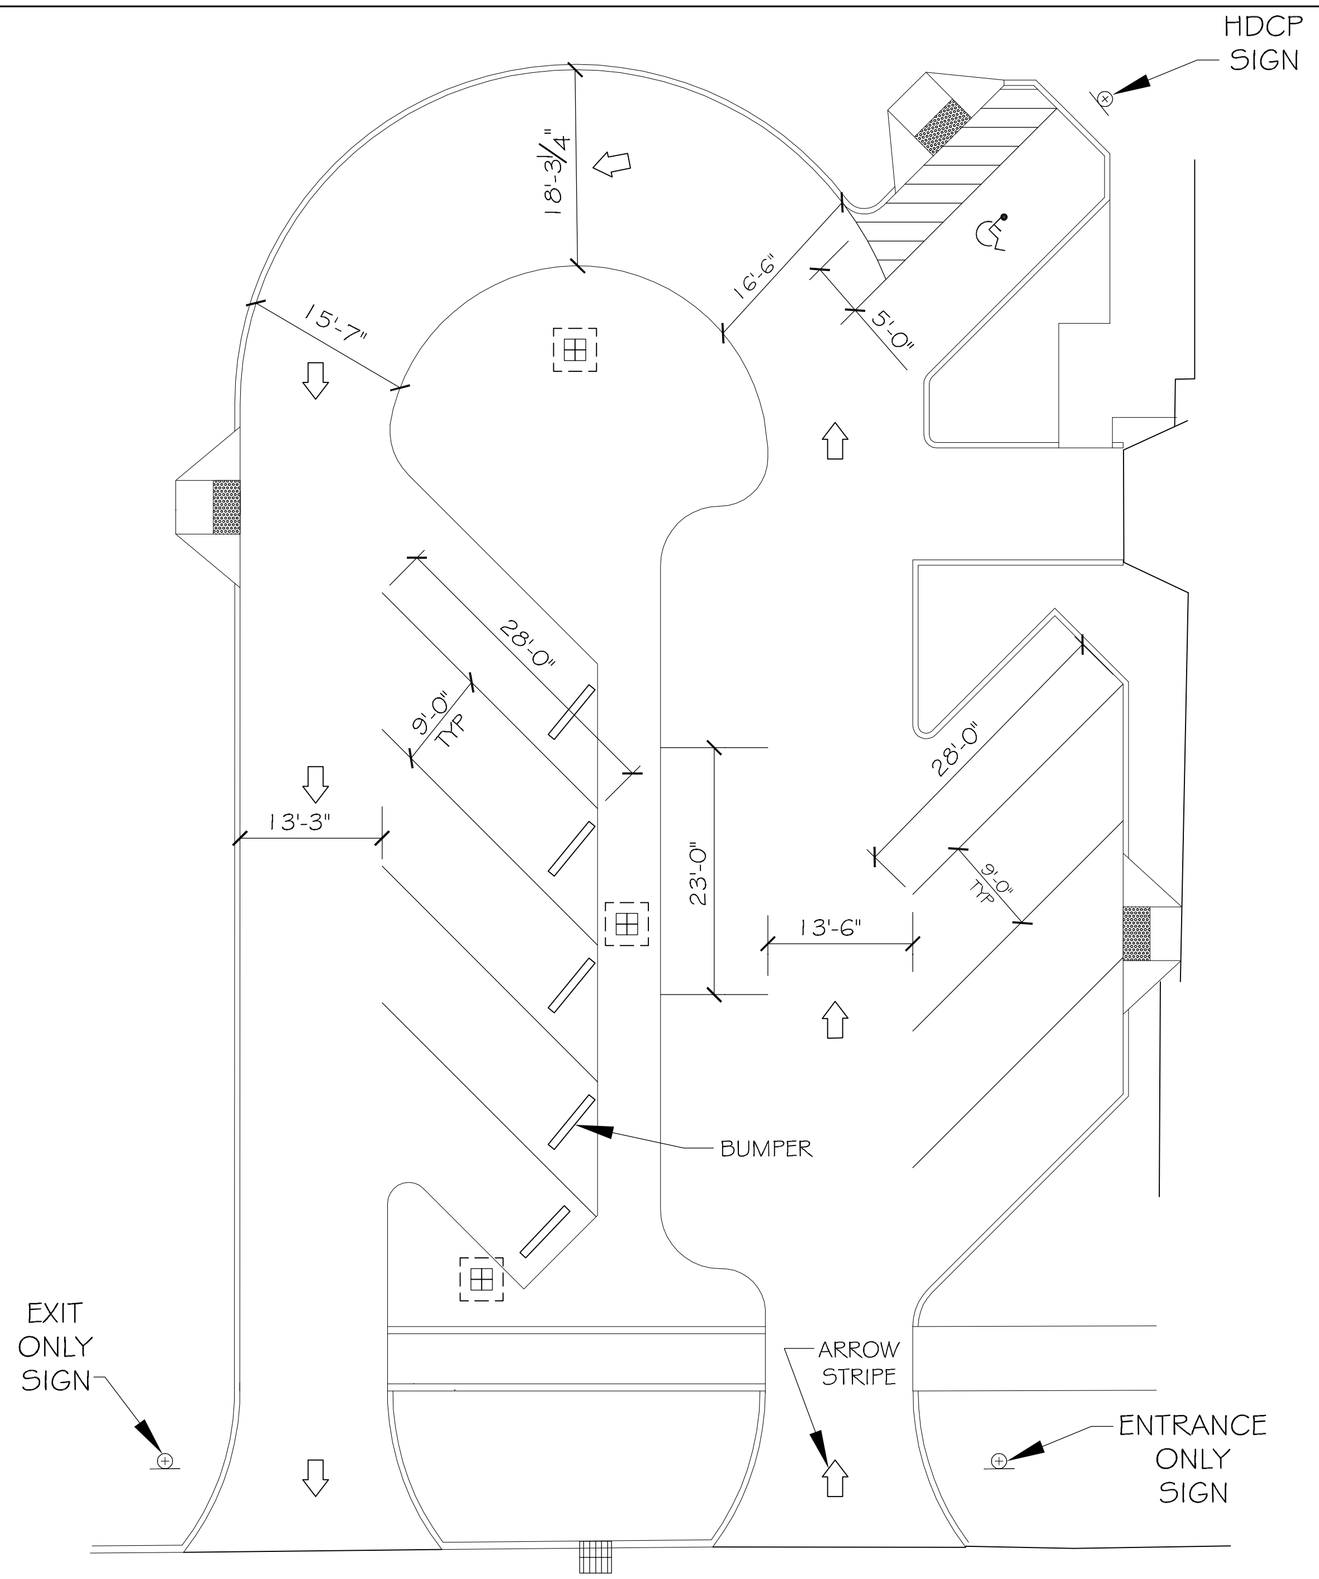

STRIPING/SIGNAGE/BUMPER PLAN
SCALE: 1"=10'-0"

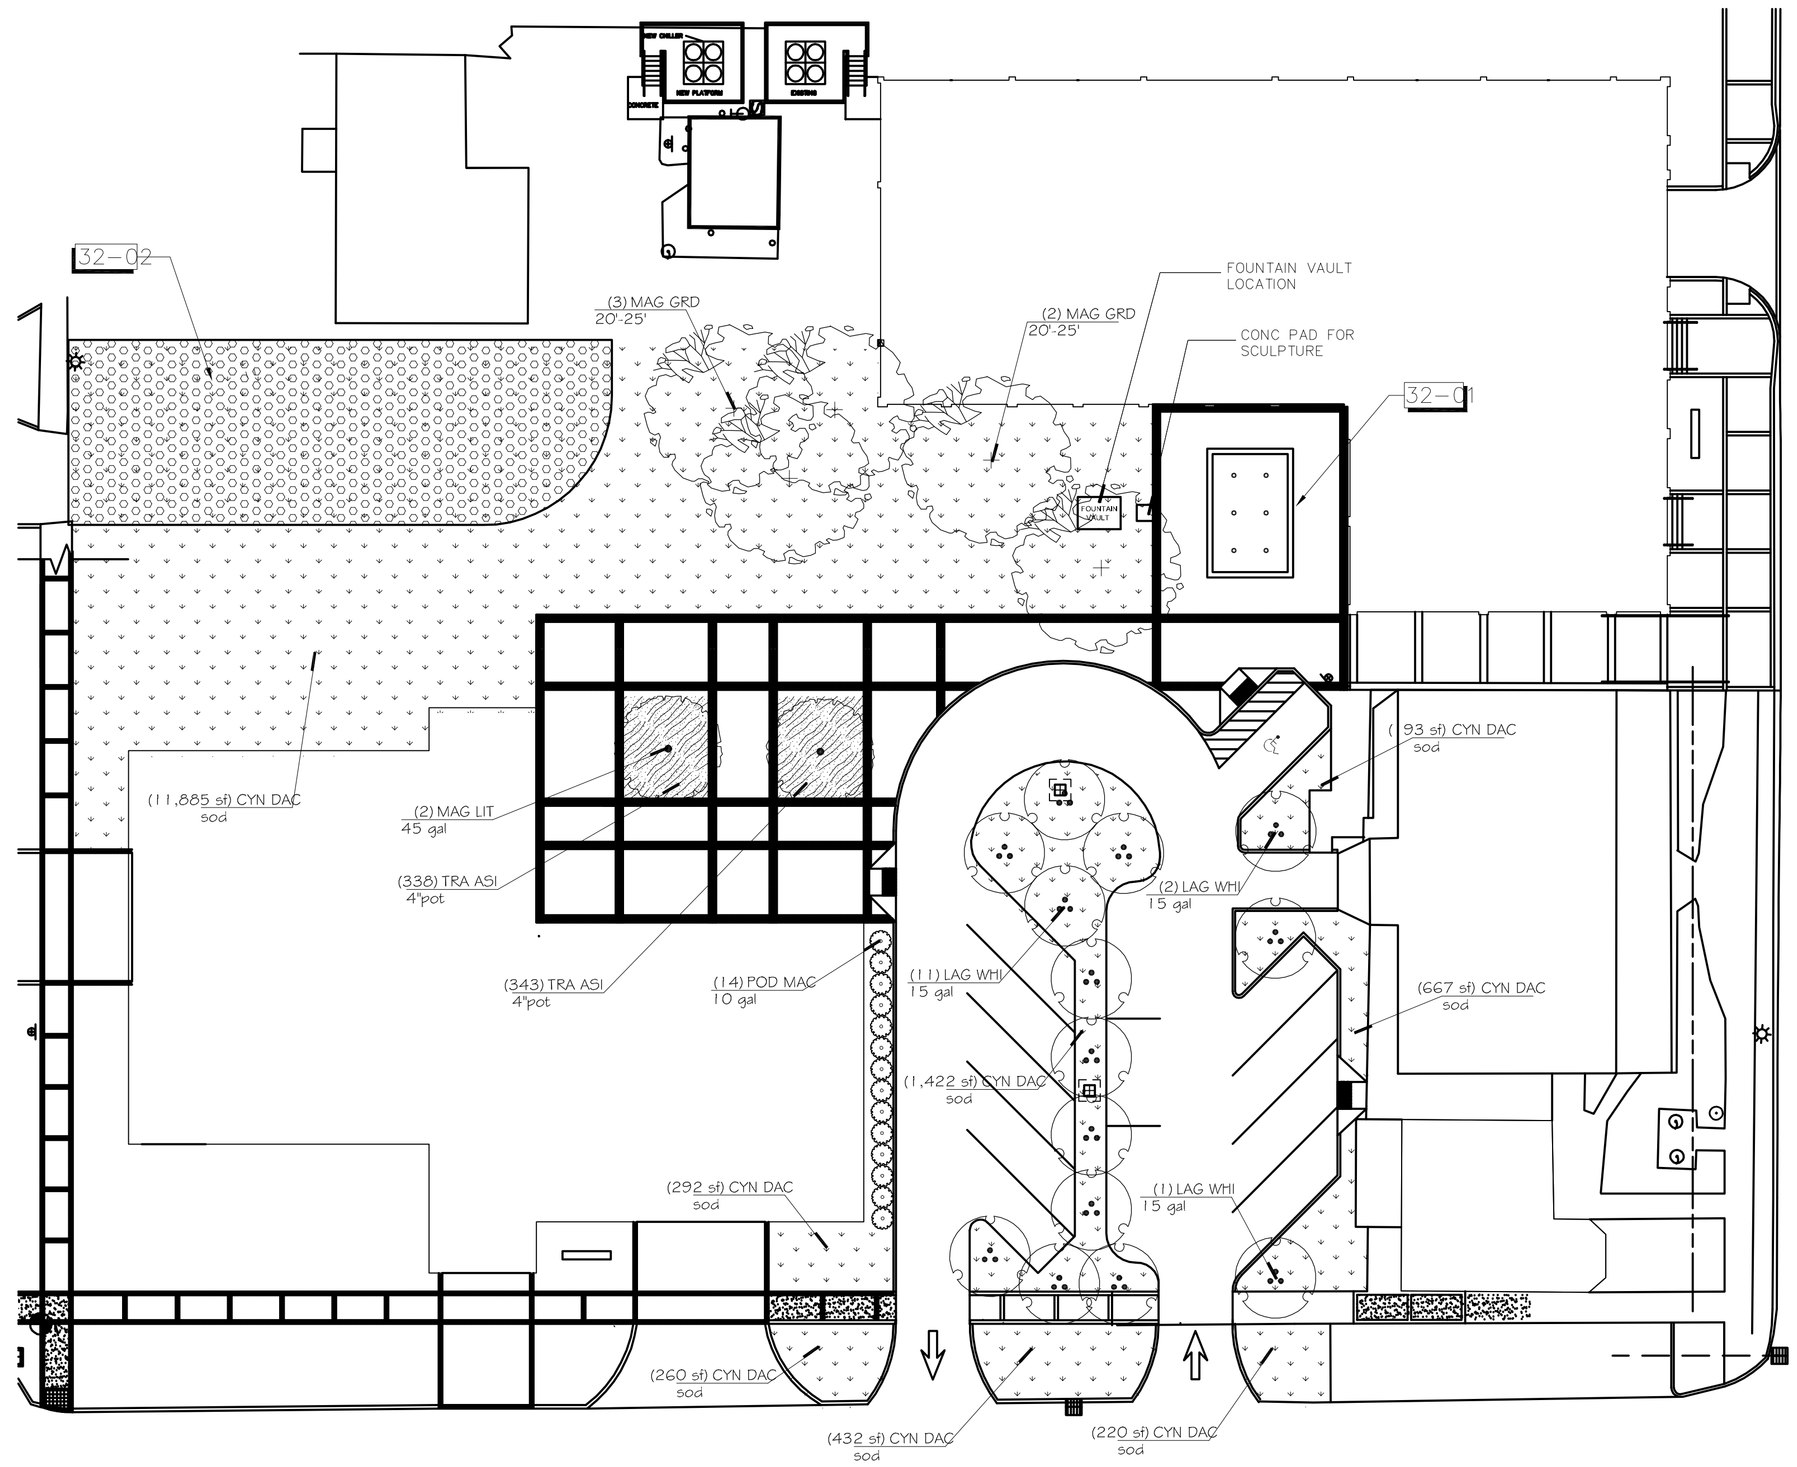

PLANTING PLAN
SCALE: 1"=20'-0"

REFERENCE NOTES SCHEDULE

SYMBOL	32 EXTERIOR IMPROVEMENTS DESCRIPTION	QTY	DETAIL
32-01	Fountain shall be design build by contractor and dimensioned as shown with 26" high seatwall surround. Seatwall / surround shall have concrete cap. Fountain shall feature six (6) bubbler type. Final design shall be submitted to landscape architect for approval. nozzels to create a min. 3'h jet. See detail		1-2/F1.0
32-02	Grasspave2 by manufacturer. See detail		3/L1.1

PLANT SCHEDULE

TREES	BOTANICAL NAME / COMMON NAME	CONT	QTY	NOTES
	Lagerstroemia x 'Natchez' / White Crape Myrtle Multi-Trunk	15 gal	14	
	Magnolia grandiflora 'Little Gem' / Dwarf Southern Magnolia	45 gal	2	
	Magnolia grandiflora / Southern Magnolia	20-25',	5	ftg, specimin, 10' min spread

SHRUBS	BOTANICAL NAME / COMMON NAME	SIZE	QTY
	Podocarpus macrophyllus / Yew Pine	10 gal	14

GROUND COVERS	BOTANICAL NAME / COMMON NAME	CONT	QTY
	Cynodon dactylon / Bermuda Grass	sod	15,371 sf
	Trachelospermum asiaticum / Star Jasmine	4"pot@ 12" oc	654 sf

Eric R. McQuiston L.L.C.
Landscape Architecture

DAMMON ENGINEERING, INC.
Architects & Engineers
CHIEF ENGINEER: EMMETT DAMMON, P.E.
CHIEF ARCHITECT: KEVIN ANGHEN
5544 ARAMIS STREET
SLIDELL, LA 70458
dammonarch@gmail.com
PHONE: 985-649-8832
FAX: 985-641-5950

The above drawings and specifications, designs and arrangements represented thereby are and shall remain the property of the undersigned and shall not be loaned, used or disclosed to others, except as required for use by the owner, on other projects or extensions to this project, without the written consent of the undersigned. Visual contact with these drawings or specifications shall constitute conclusive evidence of acceptance of these restrictions.

CITY HALL PARKING LOT & COURTYARD

BOUCCAREN STREET
SLIDELL, LA

JOB No:	2172	DATE:	05-30-13
DRAWN BY:	ERM	CHECKED BY:	

REVISIONS

#	DESCRIPTION	DATE

PLANTING/ STRIPING/ BUMPER PLAN

SHEET No: 7 OF 11

L1.0