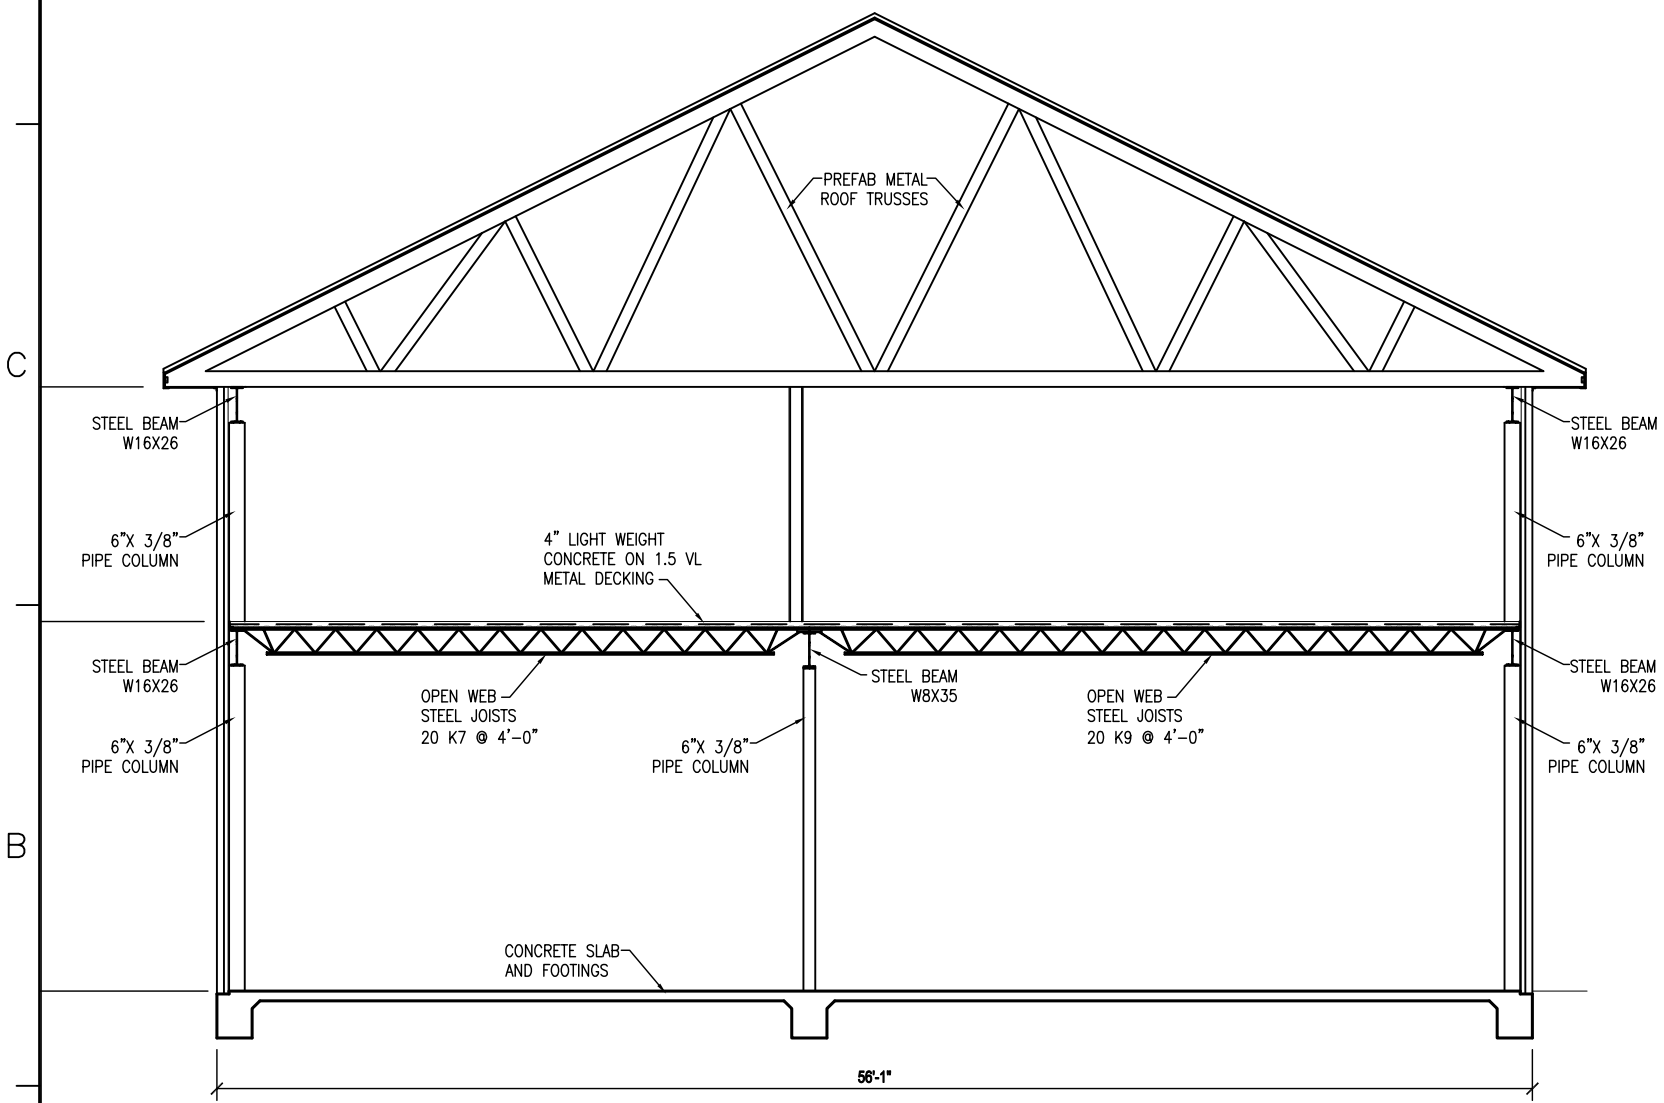

BUILDING CROSS SECTION

SCALE: $\frac{1}{4}$"=1'-0"

5' 0 5' 10' 15' 20' 25'

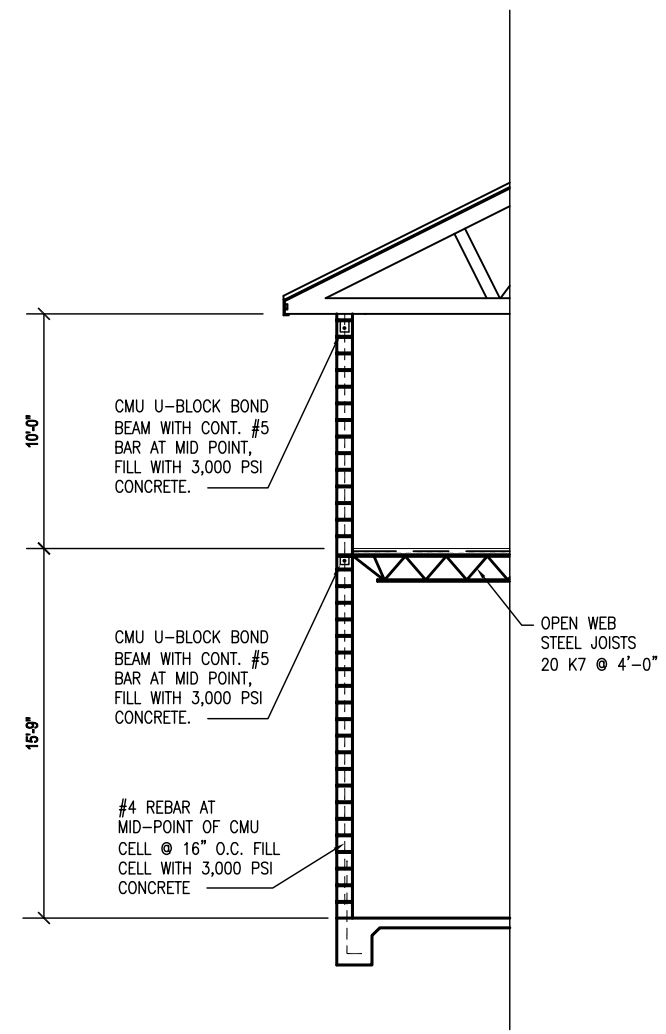

CMU BUILDING CROSS SECTION

SCALE: $\frac{1}{4}$"=1'-0"

5' 0 5' 10' 15' 20' 25'

SYM	DESCRIPTION	DATE	APPR

NAVFAC

DAMMON ENGINEERING, INC.
CHIEF ENGINEER EMMETT DAMMON, P.E.
CHIEF ARCHITECT ROBERT WILTSE
1095 FLORIDA AVENUE
SLIDELL, LA 70458
(985) 649-5832
APRIL 26, 2010

DES: R. WILTSE | DRW: J. LOUGE
REVIEWED BY: R. WILTSE
PM/DM:
CHIEF ENG/ARCH. P. DAMMON

DEPARTMENT OF THE NAVY
NAVAL FACILITIES ENGINEERING COMMAND
IPT GULF COAST
NAVAL FACILITIES ENGINEERING COMMAND SOUTHEAST
NAVAL AIR STATION JACKSONVILLE
GULFPORT MISSISSIPPI

NAVY LODGE, NCBC GULFPORT

BUILDING SECTION

CODE ID. NO. | SIZE D
SCALE: AS SHOWN
MAXIMO NO. ######
STA. PROJ. NO.
WORK ORDER NO.
CONSTR. CONTR. NO.
NAVFAC DRAWING NO.
SHEET OF

S1.1

DRAWFORM REVISION: 01 JAN 2009

REV/DATE: