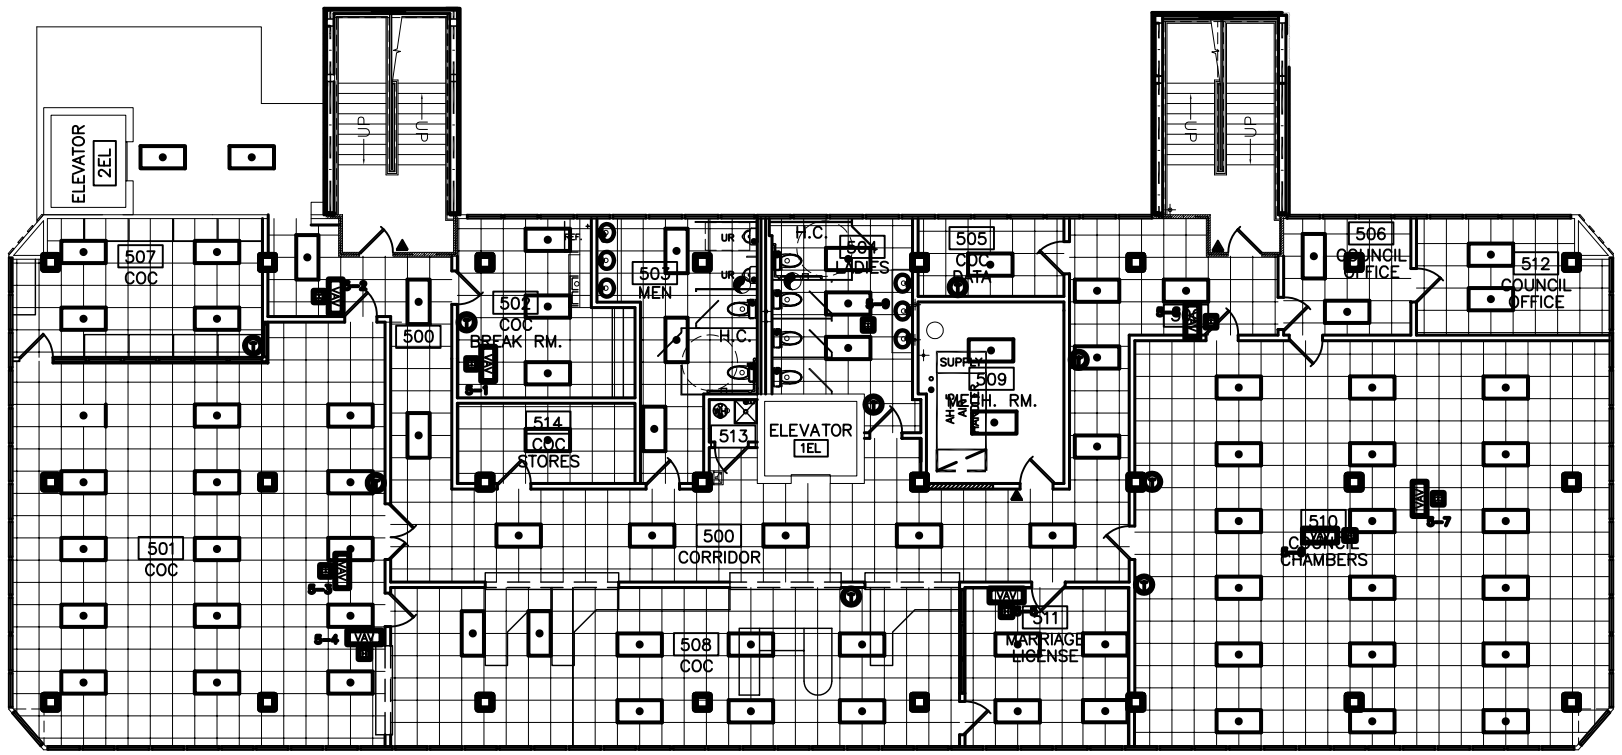

FIFTH FLOOR REFLECTED CEILING PLAN

SCALE: 1/8" = 1'-0"

5TH FLOOR REFL. CLG. PLAN

ST. TAMMANY PARISH ADMIN. COMPLEX
520 OLD SPANISH TRAIL
SLIDELL, LOUISIANA

RENOVATE OFFICE BUILDING

DAMMON ENGINEERING. INC.
1095 FLORIDA AVENUE 985-649-5832 SLIDELL, LA. 70458
DAMMONENGINEERING.COM

SCALE:AS NOTED

FILE:

JOB NO.

DATE:1-8-07

SHEET

A.16

OF