


## DRAINAGE PLAN

SCALE: 1"=20'-0"

**NOTE:**
SEE DWG. C-5 FOR PAVING DETAILS.

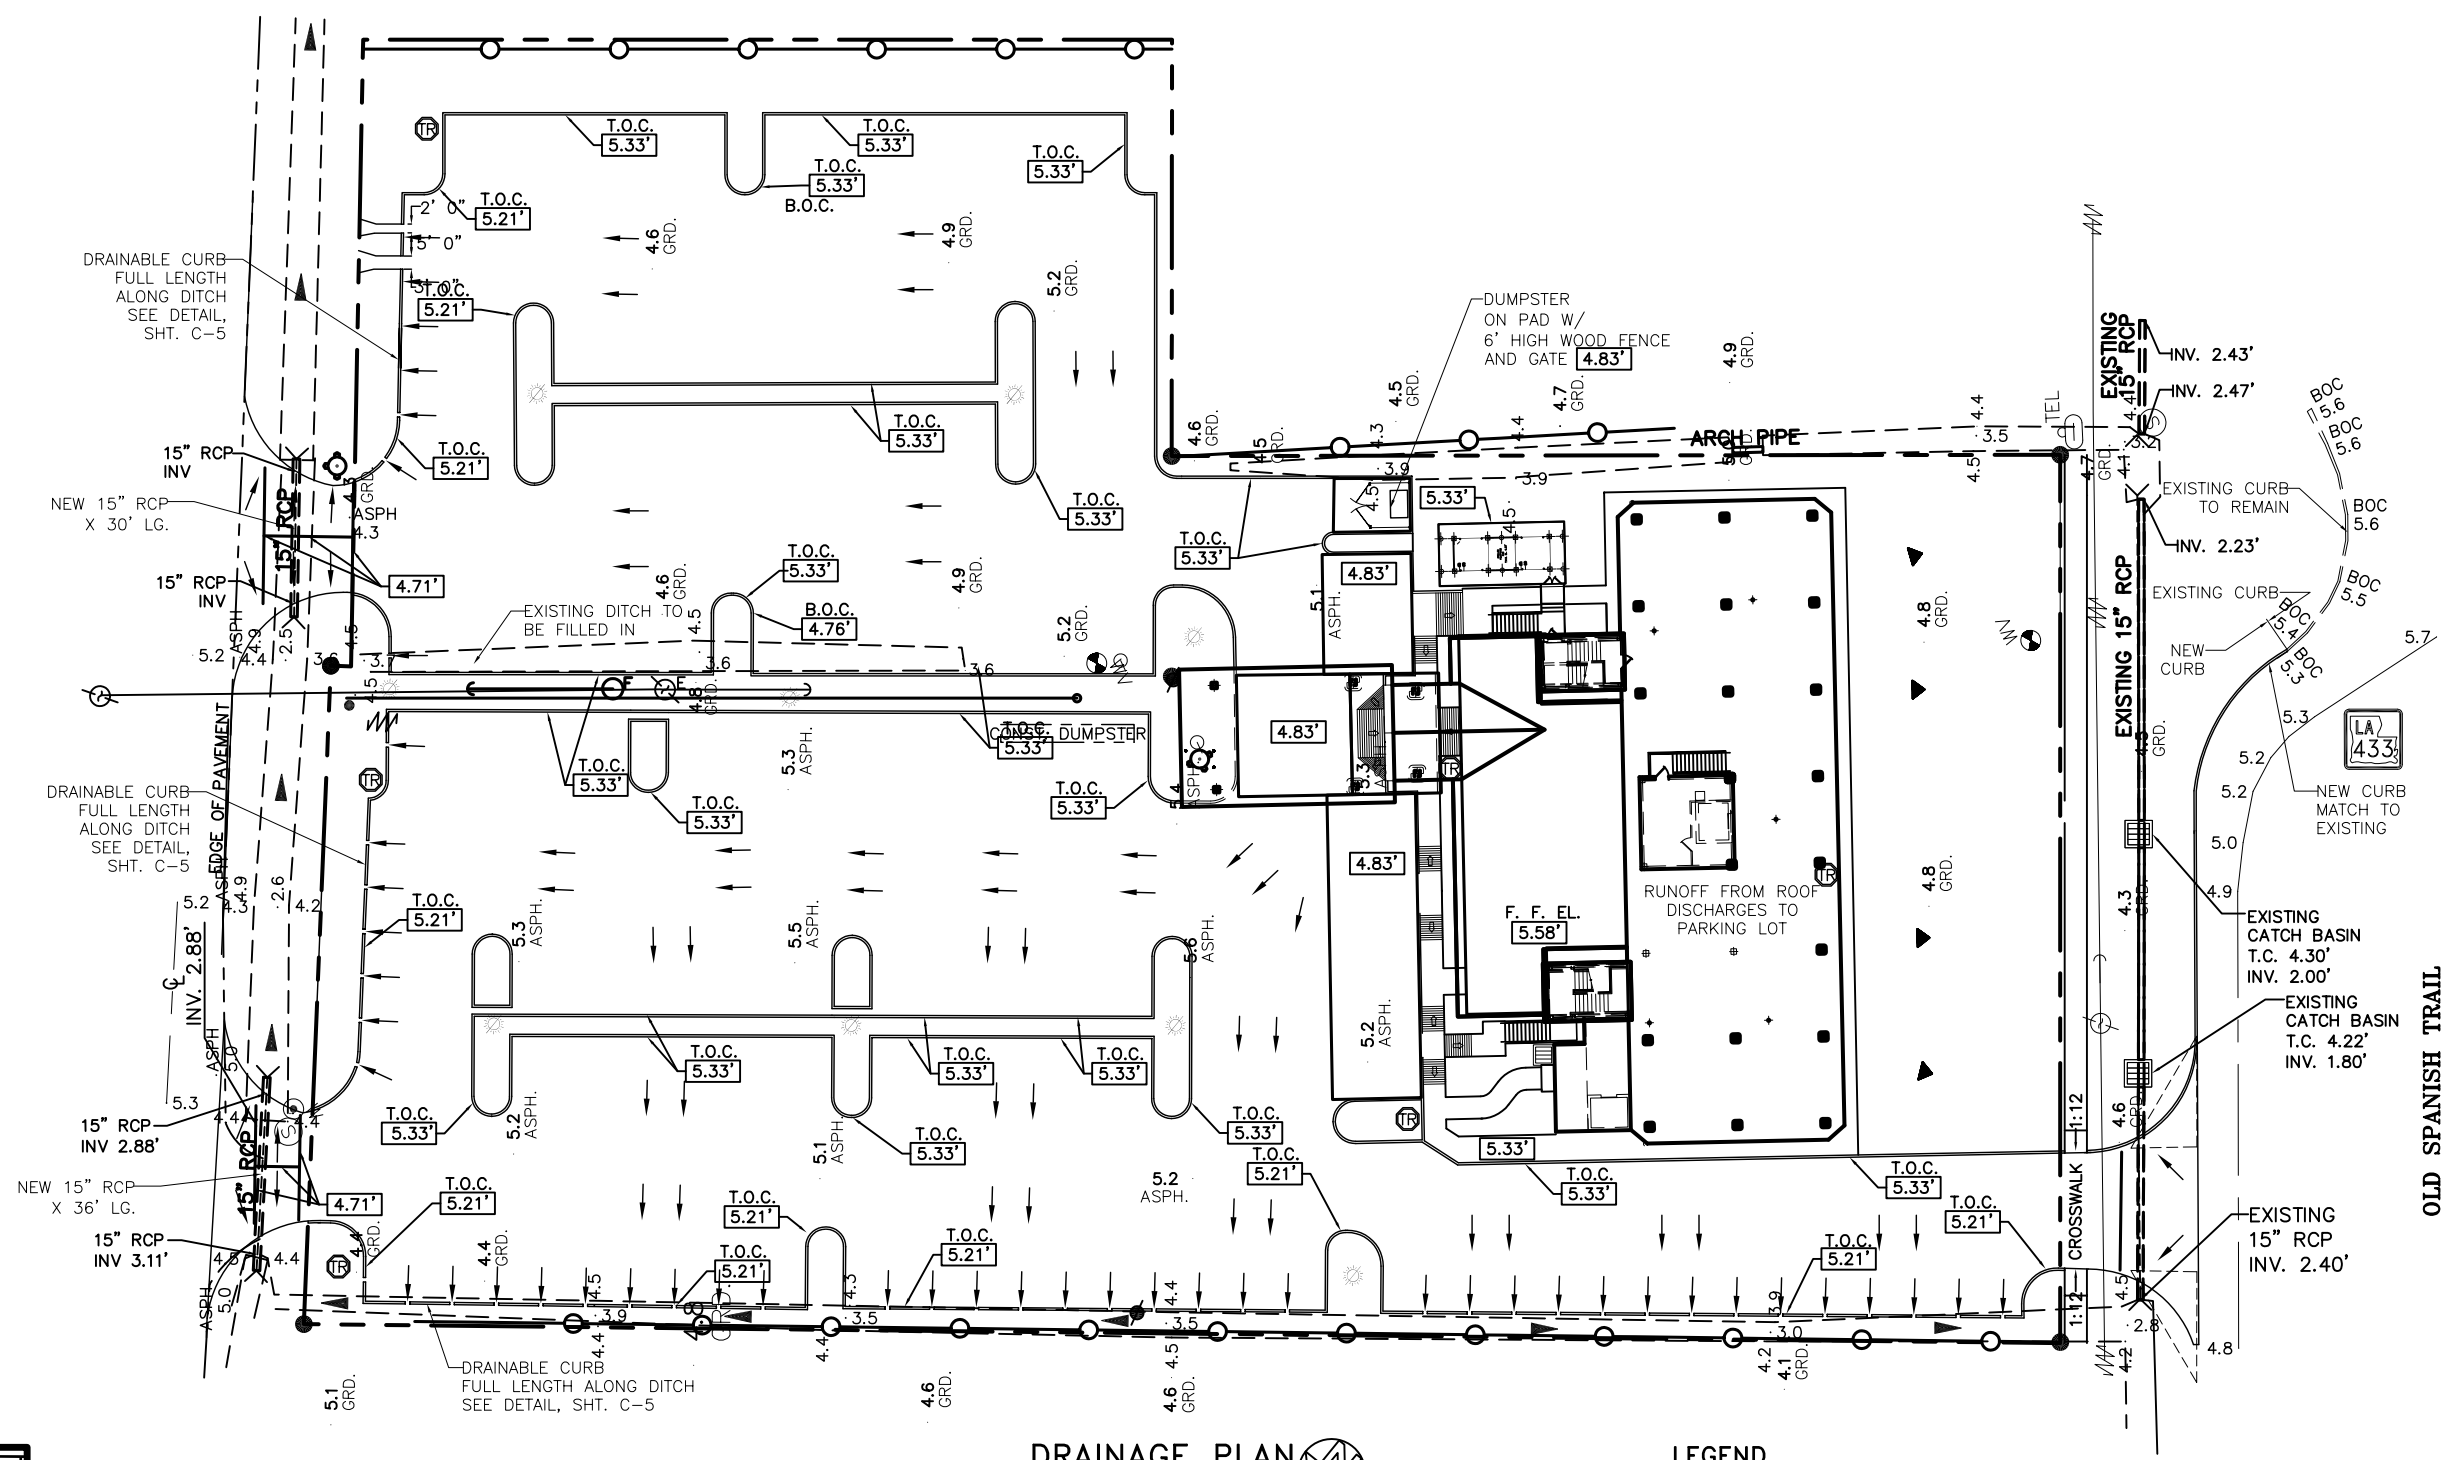


## VICINITY MAP

N. T. S.

## LEGEND

| | |
|---|---|
| | – PROPERTY LINE |
| | – SETBACK LINE |
| | – NEW BUILDING |
| | – NEW CURB |
| T.O.C. | –TOP OF CURB |
| B.O.C. | –BOTTOM OF CURB |
| F.F. | –FINISHED FLOOR |
| PSF | –POUNDS PER SQUARE FOOT |
| | – EXISTING CATCH BASIN |
| | – TEMPORARY SILT FENCE |
| ×4.4 | – EXISTING ELEVATIONS |
| X.X' | – NEW ELEVATION' |
| | – DIRECTIONAL FLOW |

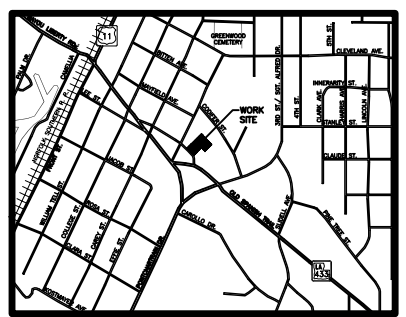REVISED: 03-07-07ab

**DRAINAGE PLAN**

ST. TAMMANY PARISH ADMIN. COMPLEX
520 OLD SPANISH TRAIL
SLIDELL, LOUISIANA

RENOVATE OFFICE BUILDING

DAMMON ENGINEERING, INC.
1005 FLORIDA AVENUE 985-649-5832 SLIDELL, LA. 70458
DAMMONENGINEERING.COM

SCALE: 1"=20'
FILE:
JOB NO. 1729
DATE:1-12-07
SHEET C-4
OF