ACCESS CONTROL
SINGLE DOOR WITH CARD READER,
MAGNETIC LOCK, REX, JUNCTION
BOX,DOOR CONTACT




CONDUIT DOOR LAYOUT
SINGLE DOOR MAG LOCK




ACCESS CTRL CONDUIT LAYOUT SINGLE DOOR MAG.DWG

ACCESS CONTROL DOUBLE DOOR
WITH CARD READER, MAGNETIC
LOCK, REX, JUNCTION BOX,DOOR
CONTACT

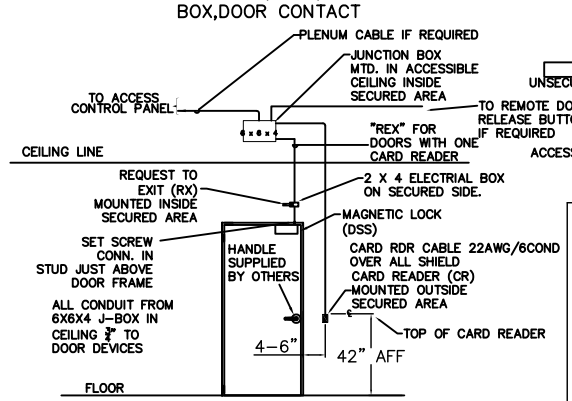


CONDUIT DOOR LAYOUT
DOUBLE DOOR MAG LOCK

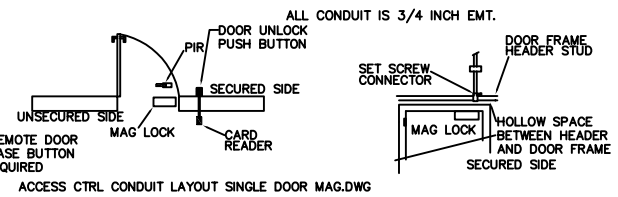


SEE DRAWING E1-P
IN ALTERNATE BID PACKAGE
FOR ALTERNATE HVAC SYSTEM
(ALTERNATE BID #2)

LEGEND
- NEW DUPLEX RECEPTACLE
- EXHAUST FAN
- SECURITY ACCESS DOOR (SCANNER BY OTHERS)
- COLUMN MOUNTED UTILITIES
- JUNCTION BOX

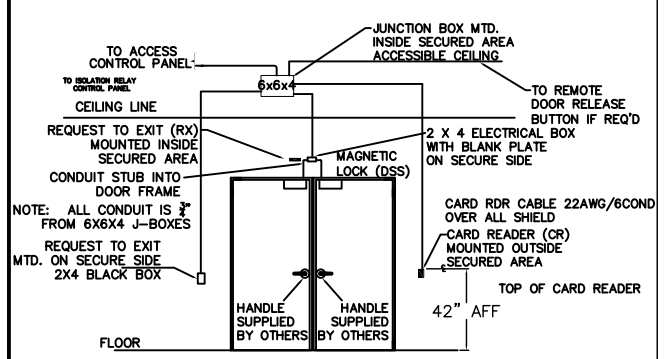NOTE

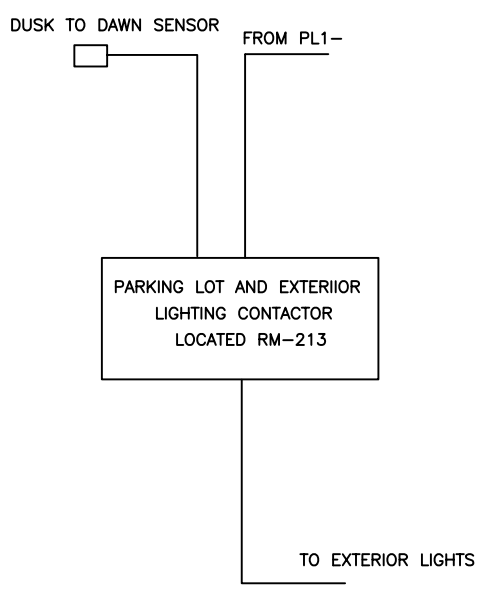


FIRST FLOOR POWER PLAN
SCALE: 1/8" = 1'-0"

1ST FLOOR POWER PLAN

ST. TAMMANY PARISH ADMIN. COMPLEX
OLD SPANISH TRAIL
SLIDELL, LOUISIANA

RENOVATE OFFICE BUILDING

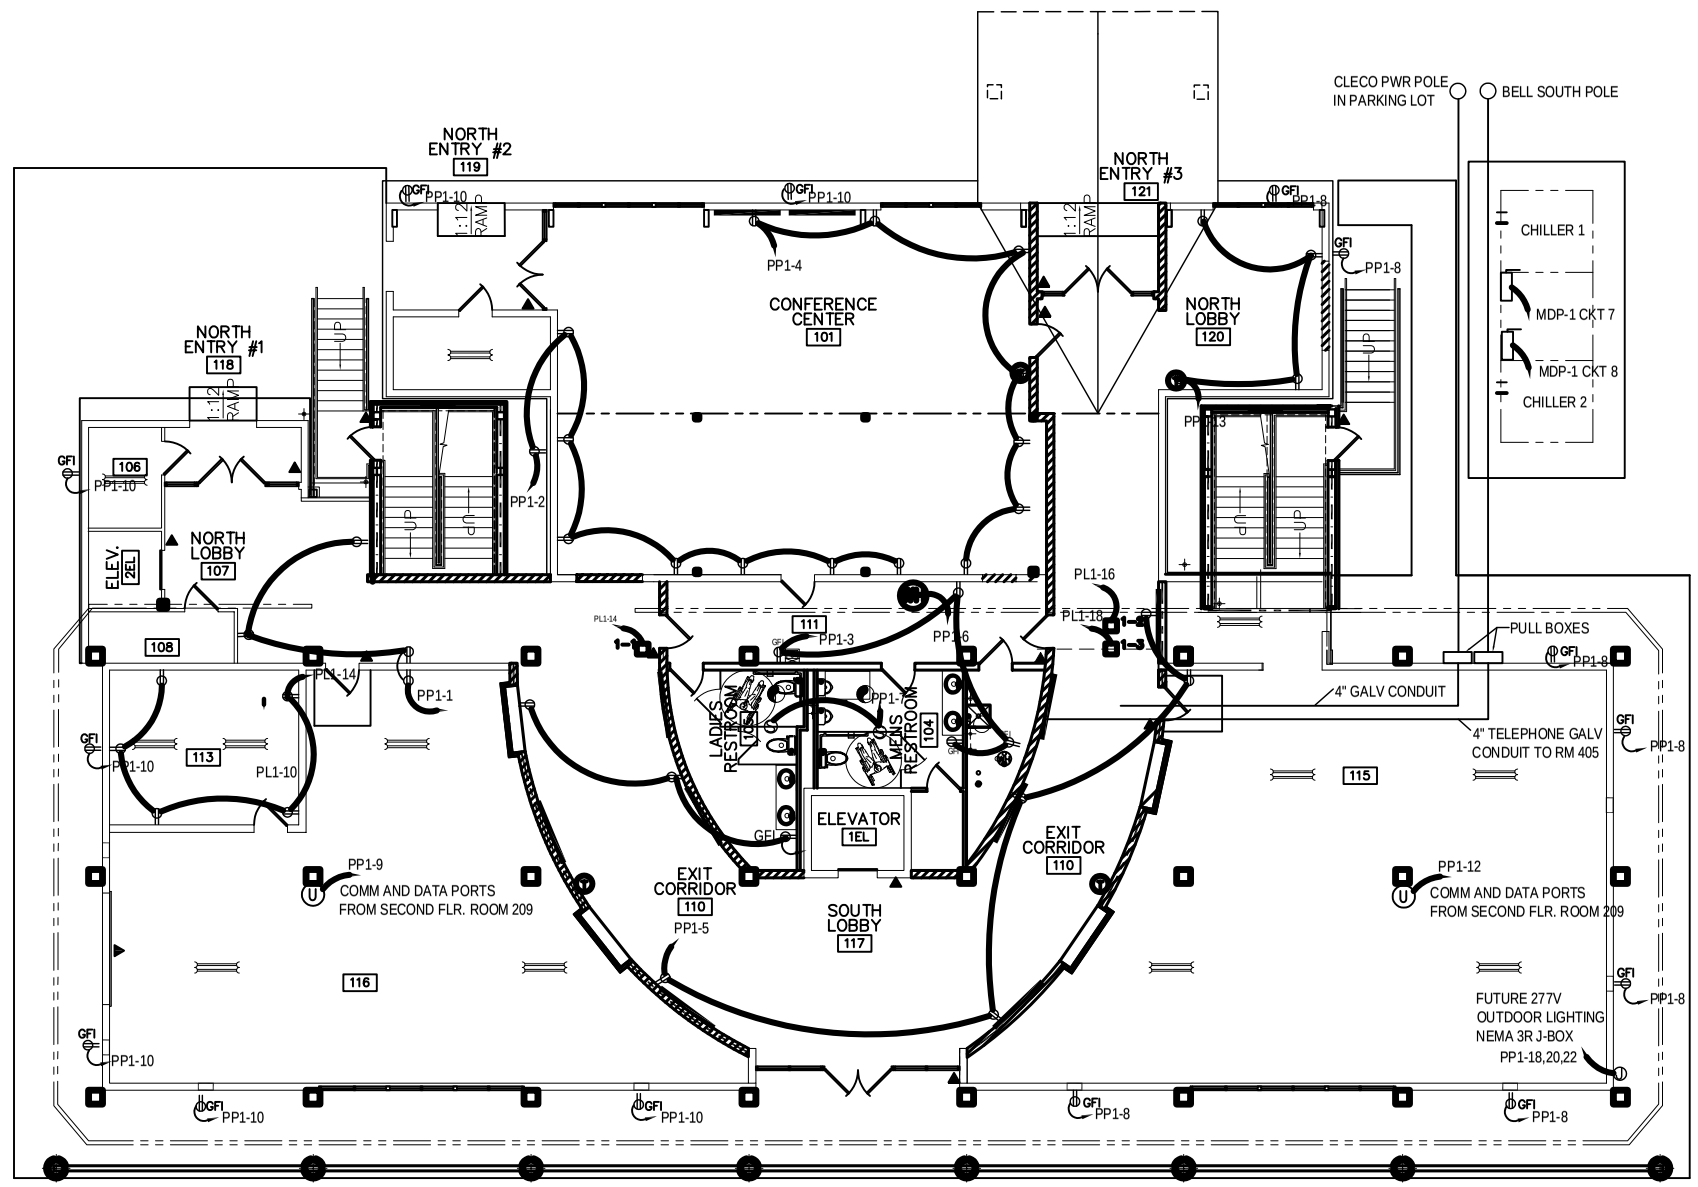DAMMON ENGINEERING. INC.
1095 FLORIDA AVENUE 985-649-5832 SLIDELL, LA. 70458
DAMMONENGINEERING.COM

SCALE:AS NOTED
FILE:
JOB NO. 1729
DATE:1-8-07
SHEET
E1P
OF