SEE DRAWING E6-P
IN ALTERNATE BID PACKAGE
FOR ALTERNATE HVAC SYSTEM
(ALTERNATE BID #2)

## LEGEND

- NEW DUPLEX RECEPTACLE
- EXHAUST FAN
- SECURITY ACCESS DOOR (SCANNER BY OTHERS)
- COMM @ DATA
- COLUMN MOUNTED UTLILITY
- POWER AND COMM POLE

## NOTES

ALL NEW POWER PANELS ARE TO BE MOUNTED ON THE NORTH WALL OF THE MECHANICAL ROOMS




## SIXTH FLOOR POWER PLAN

SCALE: 3/16" = 1'-0"




CONDUIT DOOR LAYOUT SINGLE DOOR MAG LOCK DWG

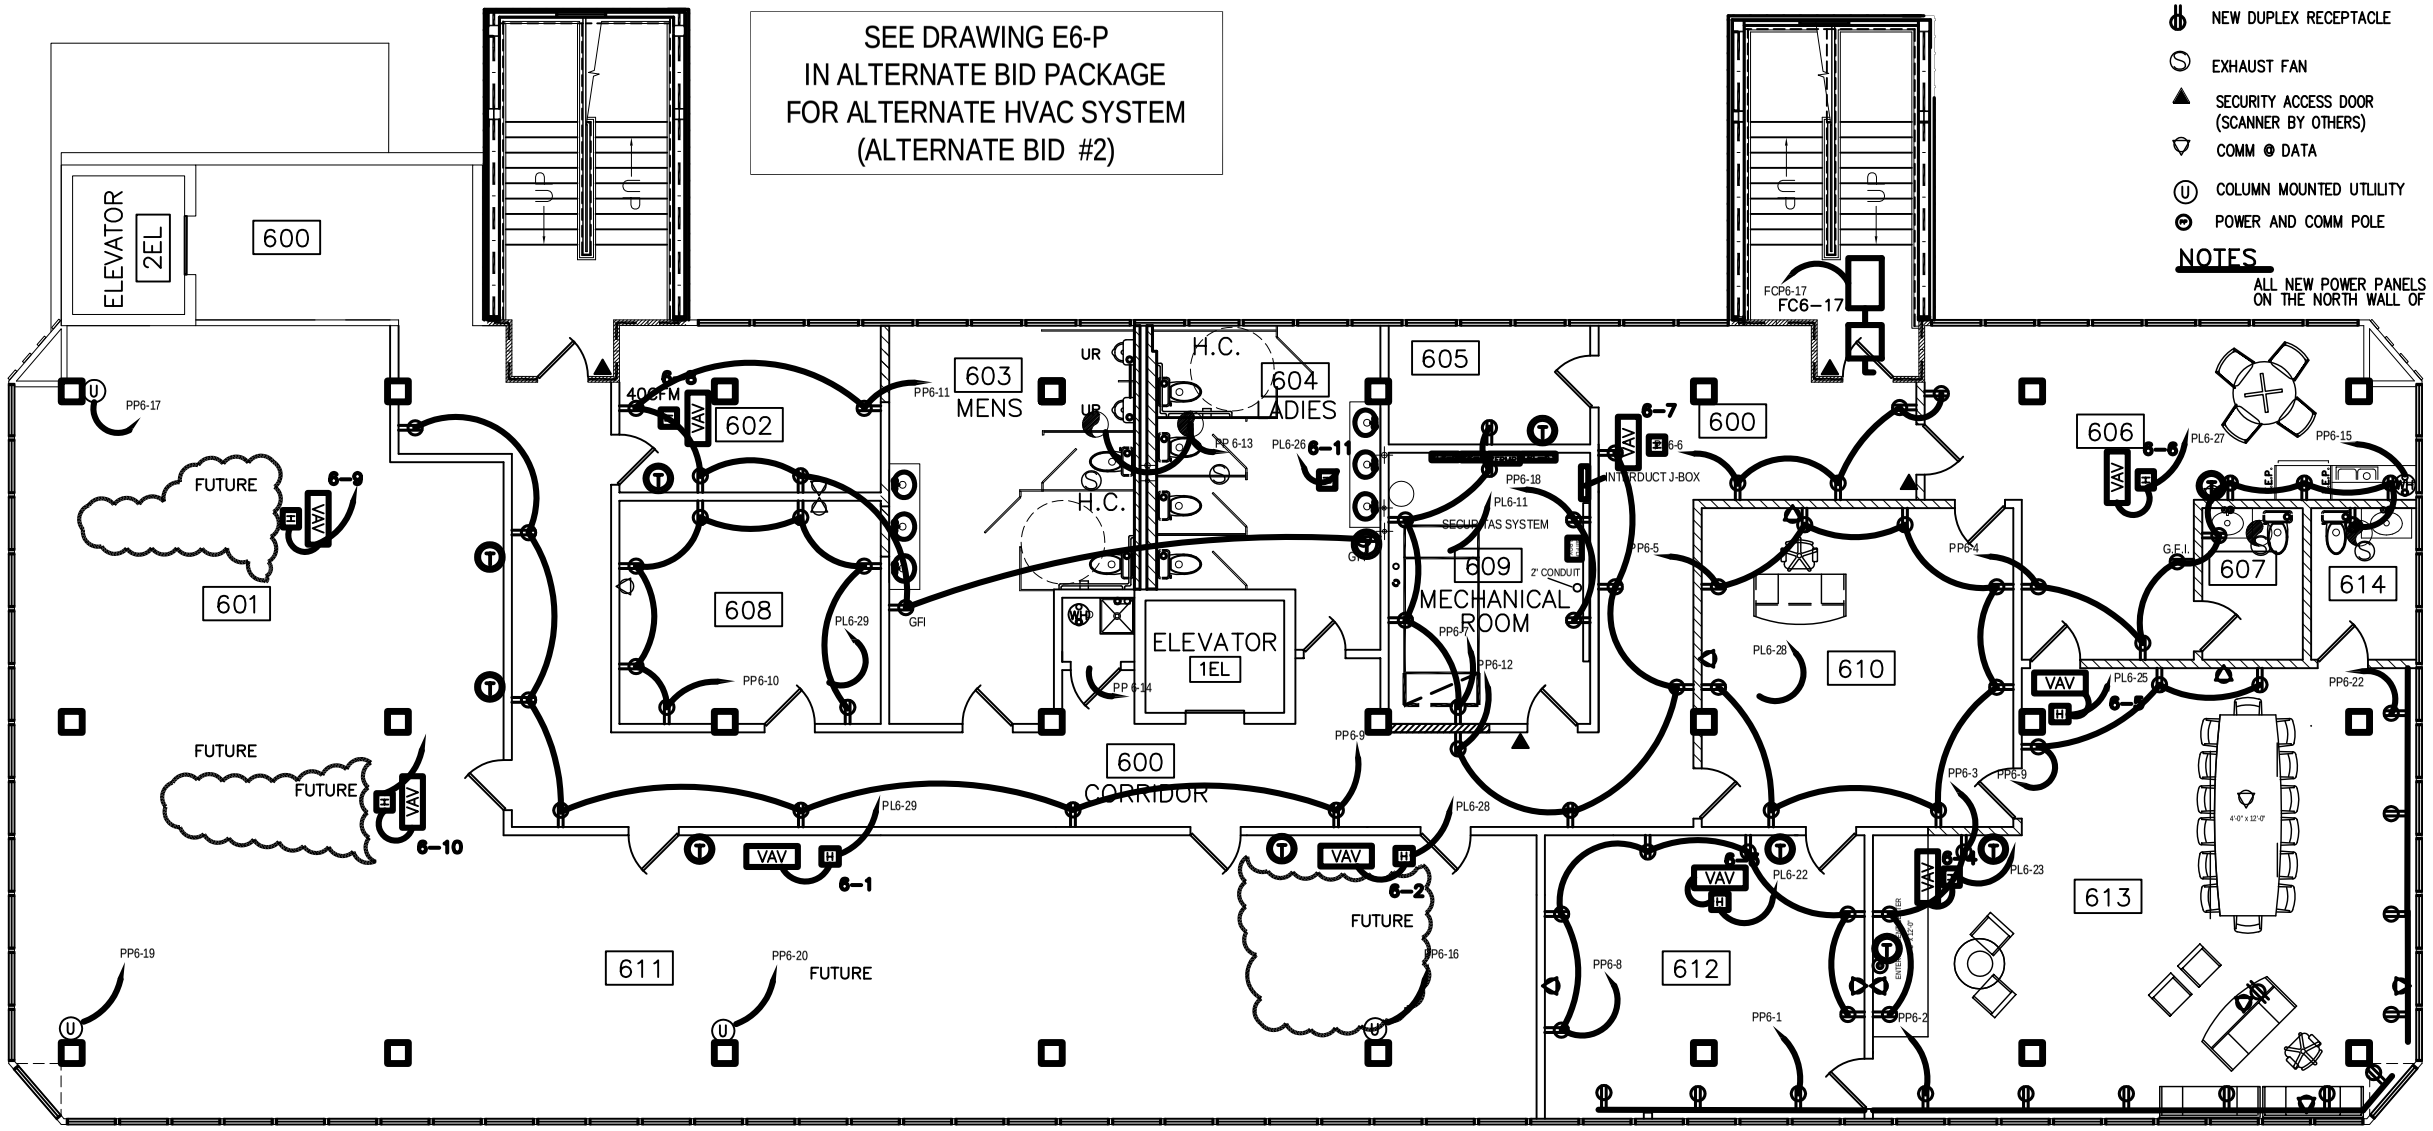


ACCESS CTRL CONDUIT LAYOUT SINGLE DOOR MAG.DWG

ALL CONDUIT IS 3/4 INCH EMT.

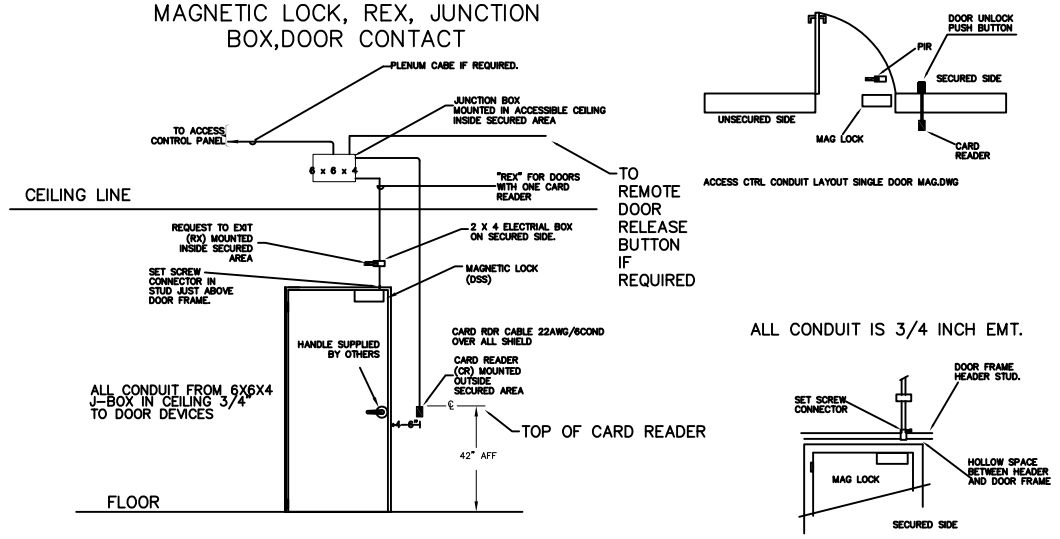





NOTE: EACH COLUMN CONSIST OF
2-YELLOW CAT.5 COMM LINES
5-BLUE CAT.5 DATA LINES
&1-POWER CIR.

## COLUMN MOUNTED UTILITY DETAIL

SCALE: NTS

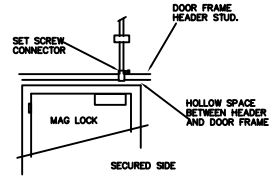REVISED: 04/23/07
REVISED: 01/23/07

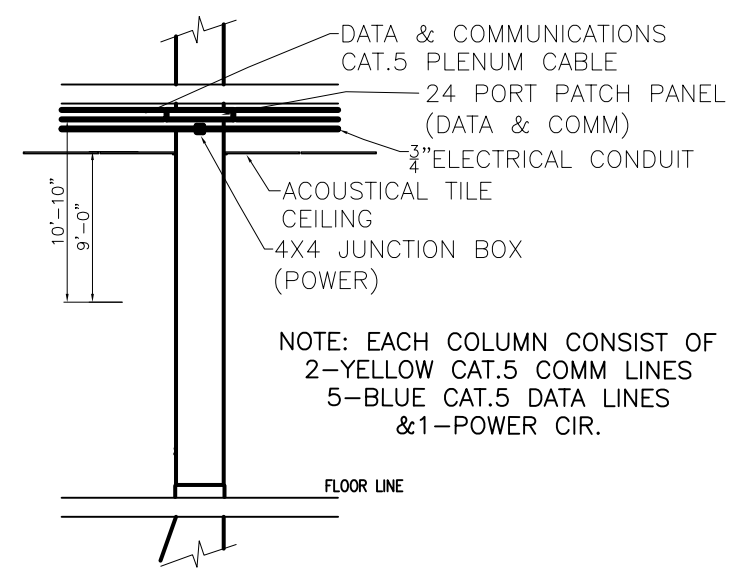6TH FLOOR POWER PLAN

ST. TAMMANY PARISH ADMIN. COMPLEX
OLD SPANISH TRAIL
SLIDELL, LOUISIANA

RENOVATE OFFICE BUILDING

DAMMON ENGINEERING. INC.
1095 FLORIDA AVENUE 985-649-5832 SLIDELL, LA. 70458
DAMMONENGINEERING.COM

SCALE:AS NOTED
FILE:
JOB NO. 1729
DATE:1-8-07
SHEET
E6P
OF