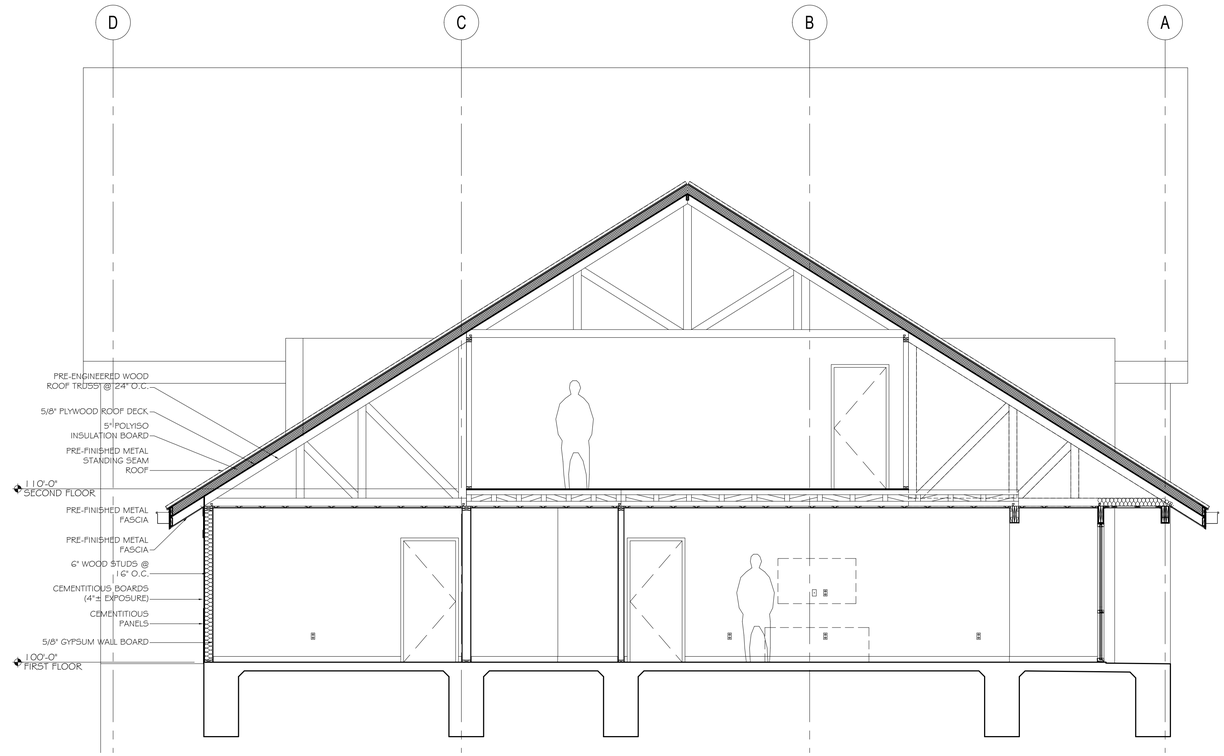

2 BUILDING SECTION
SCALE: 1/4" = 1'-0"

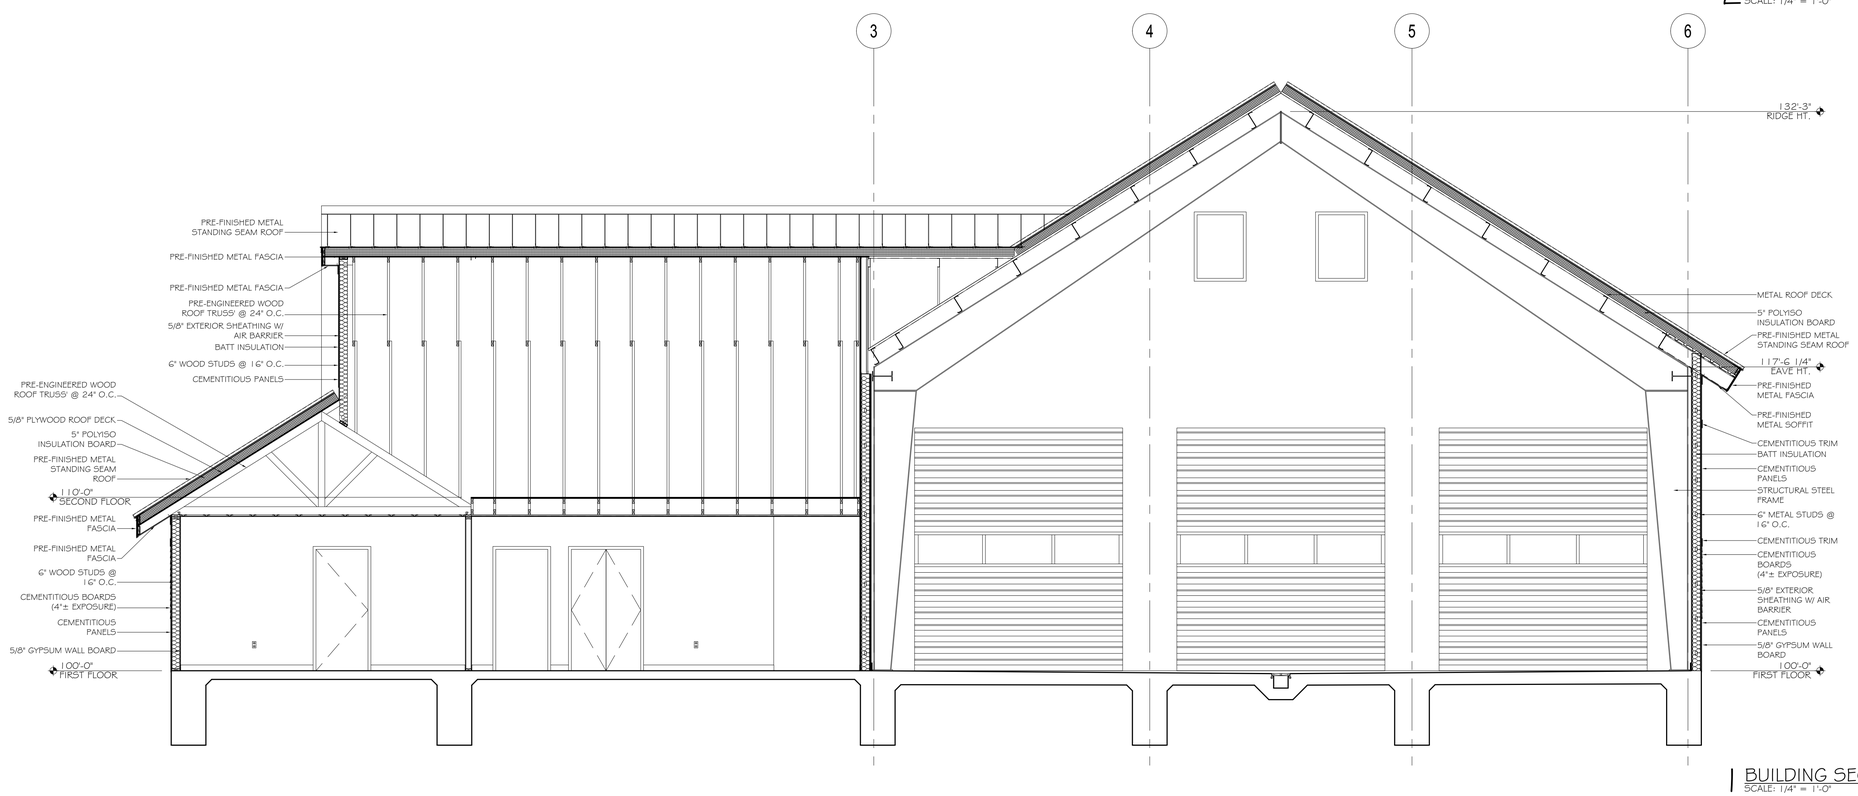

1 BUILDING SECTION
SCALE: 1/4" = 1'-0"

DAMMON ENGINEERING, INC.
Architects & Engineers

dammoneng@bellsouth.net
PHONE: 985-649-5832
FAX: 985-641-5950

CHIEF ENGINEER: EMMETT DAMMON, P.E.
CHIEF ARCHITECT: KEVIN KINCHEN
554 OLD SPANISH TRAIL
SLIDELL, LA 70458

The drawings and specifications, including electronic versions, are the property of Dammon Engineering, Inc. and shall not be reused or disclosed to others for any purpose without the express written consent of Dammon Engineering. Visual contact with these drawings and specifications shall constitute conclusive evidence of acceptance of these restrictions.

DISTRICT 1 FIRE STATION 4

297 STEELE ROAD
SLIDELL, LA

DATE:	2/1/2013
JOB No:	
DRAWN BY:	KJK
CHECKED BY:	KJK

REVISIONS

#	DESCRIPTION	DATE

BUILDING SECTIONS

SHEET No: 01 OF 1

A-3