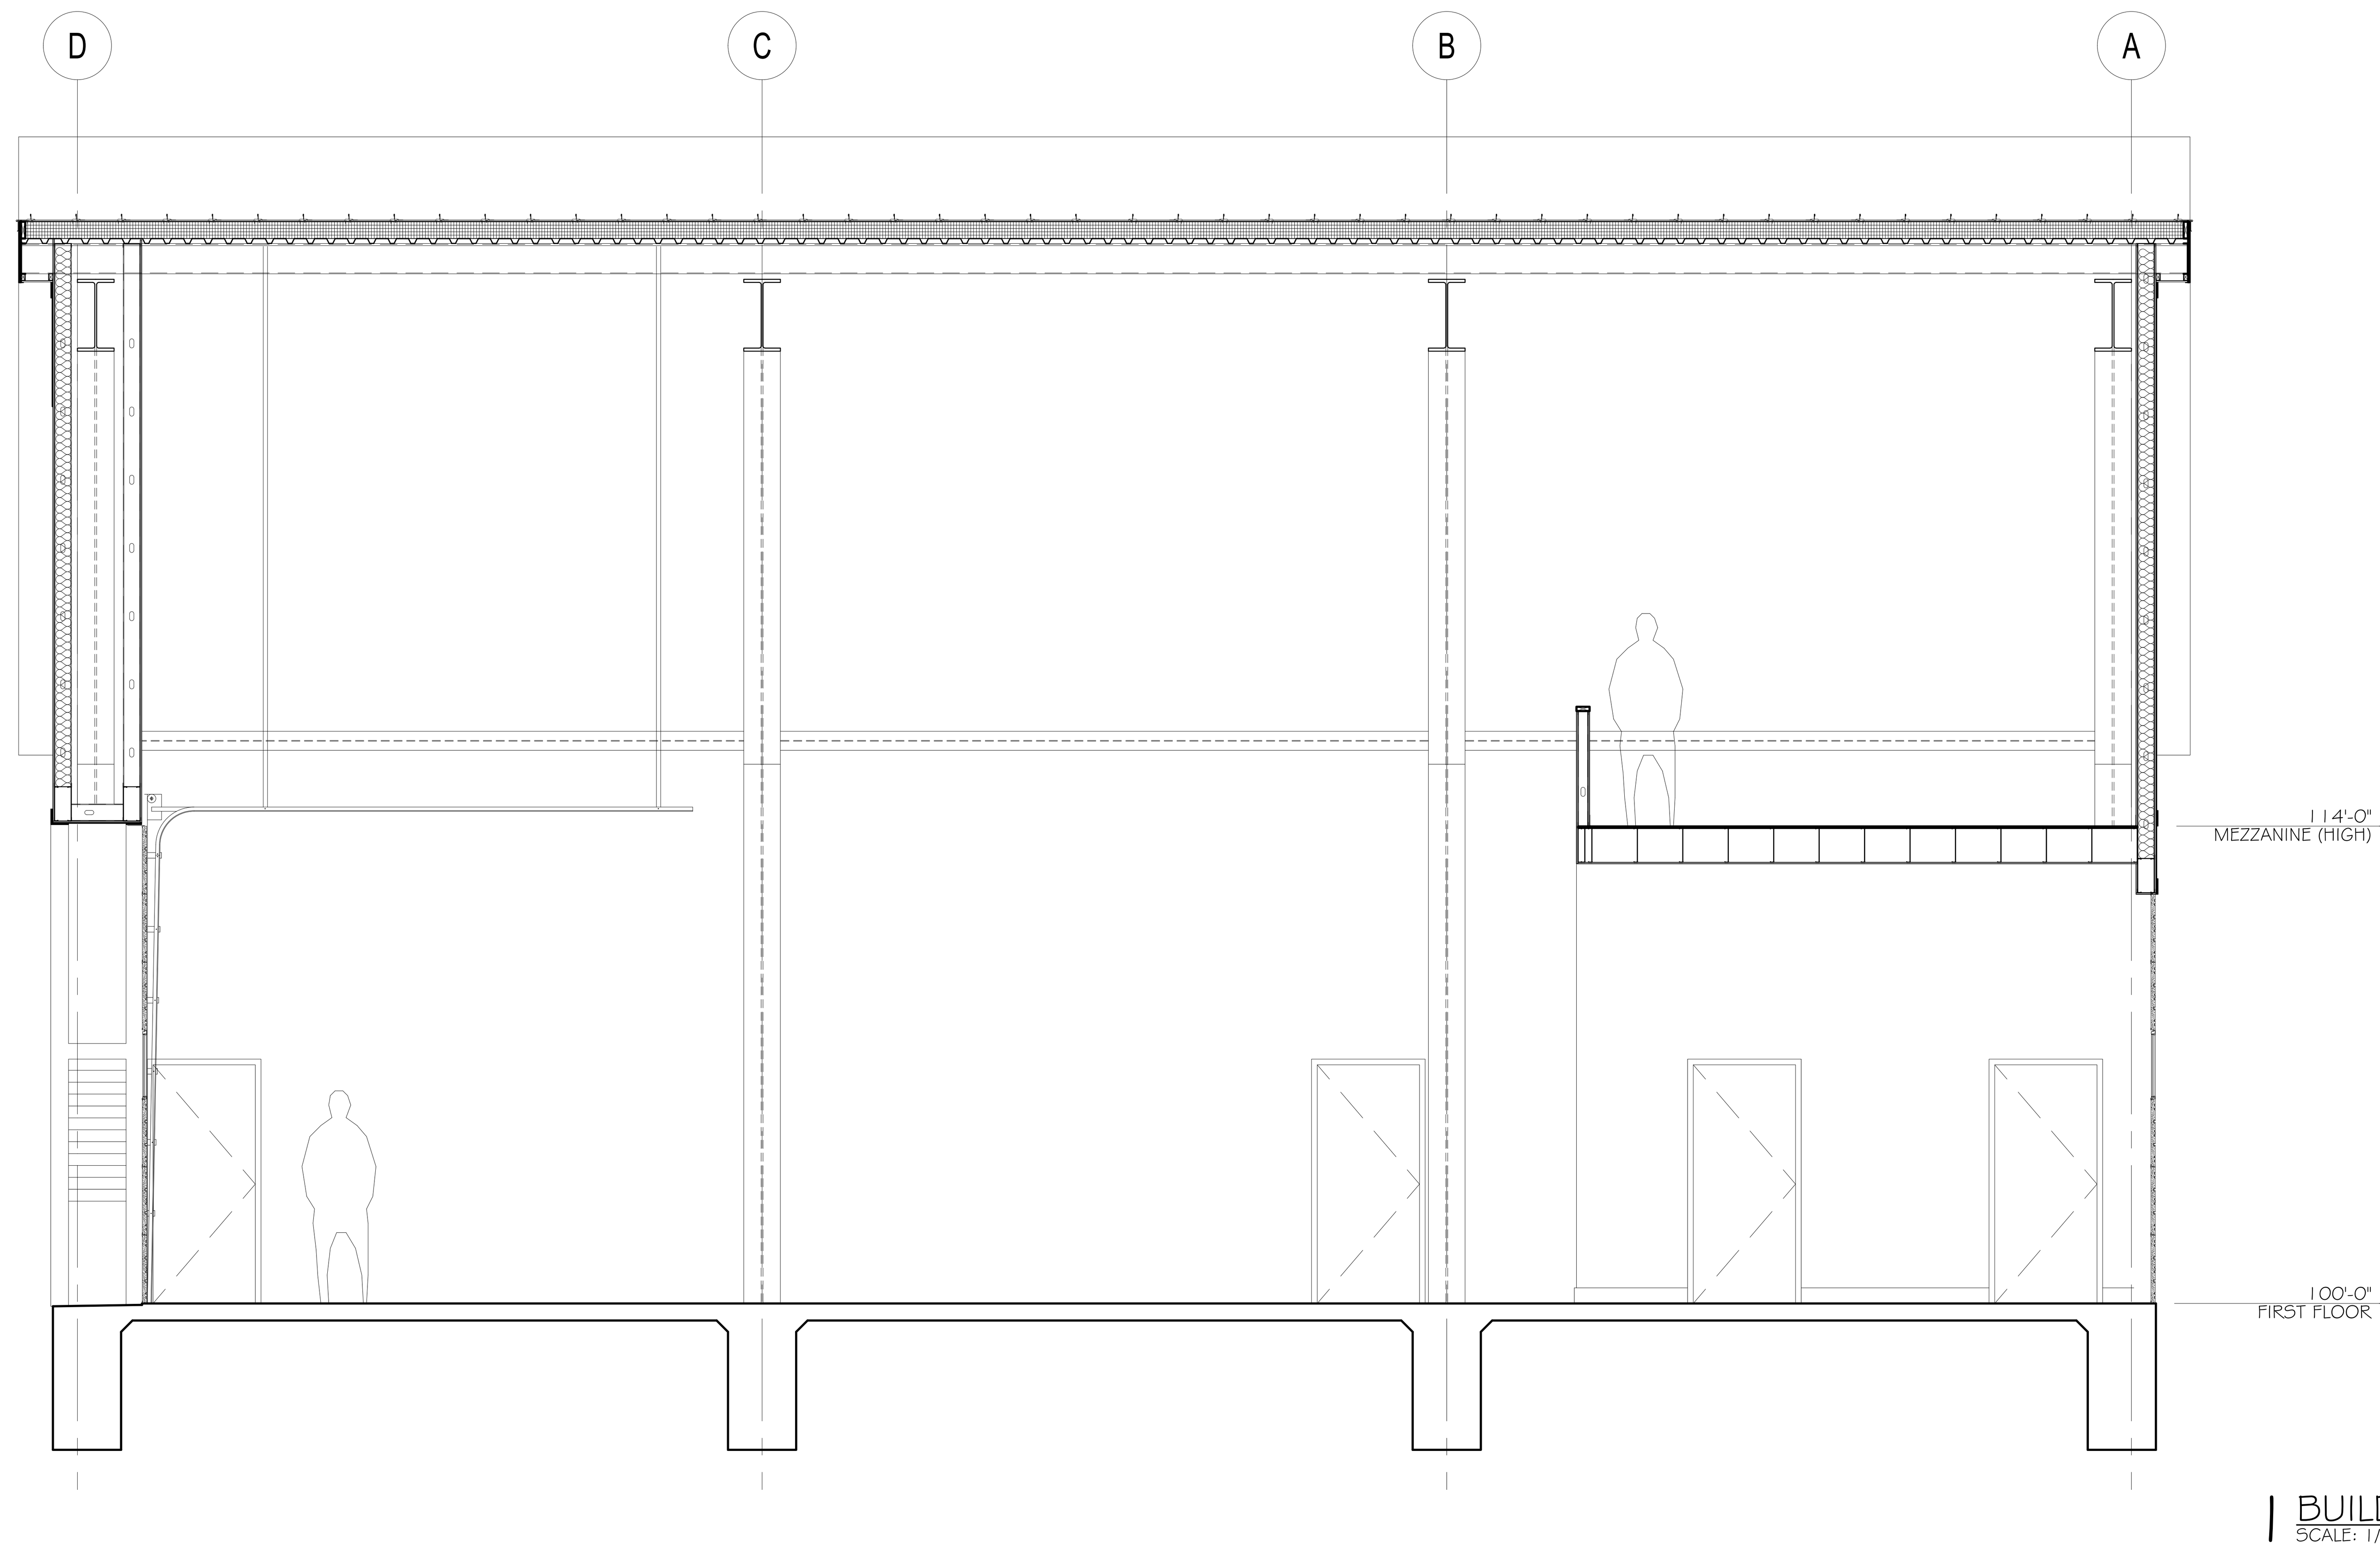

1 BUILDING SECTION
SCALE: 1/4" = 1'-0"

DAMMON
ENGINEERING, INC.
Architects & Engineers
CHIEF ENGINEER: EMMETT DAMMON, P.E.
CHIEF ARCHITECT: KEVIN KINCHEN
554 OLD SPANISH TRAIL
SLIDELL, LA 70458
dammonengineering.com
dammoneng@bellsouth.net
PHONE: 985-649-5832
FAX: 985-641-5950

The above drawings and specifications, designs and arrangements represented thereby are and shall remain the property of Dammon Engineering, and no part thereof shall be copied, disclosed to others, or used in connection with any work or project other than the specific project for which the have been prepared and developed without written consent of Dammon Engineering. Visual contact with these drawings or specifications shall constitute conclusive evidence of acceptance of these restrictions.

REVISIONS		
#	DESCRIPTION	DATE

DISTRICT 1 FIRE STATION 4

297 STEELE ROAD
SLIDELL, LA

JOB No:	DATE: 1/29/2013
DRAWN BY: KJK	CHECKED BY: KJK

BUILDING SECTIONS

SHEET No: 01 OF 1

A-4