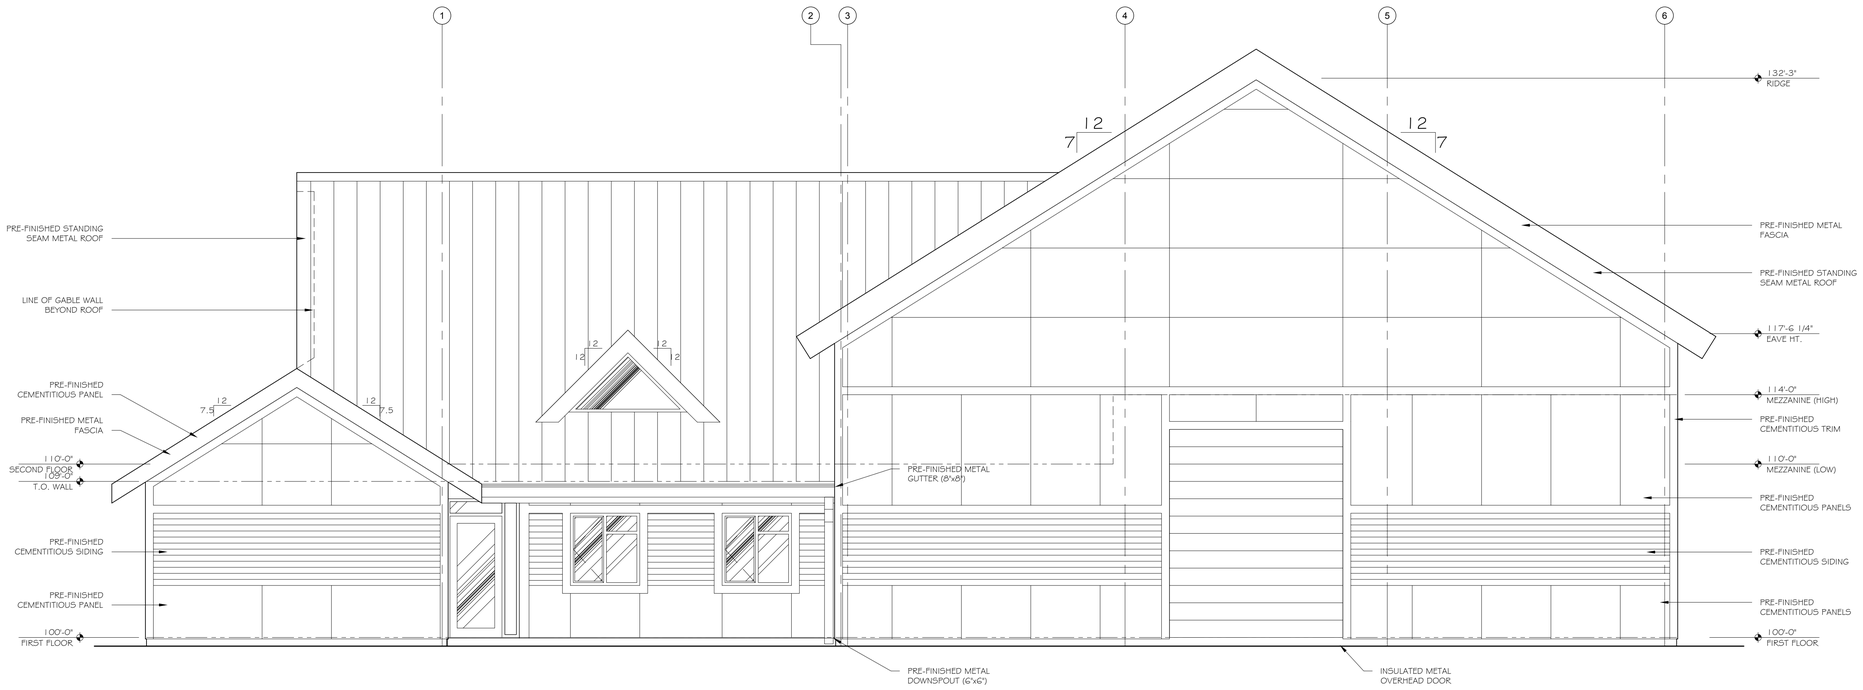

2 EXTERIOR ELEVATION - SOUTH
SCALE: 1/4" = 1'-0"

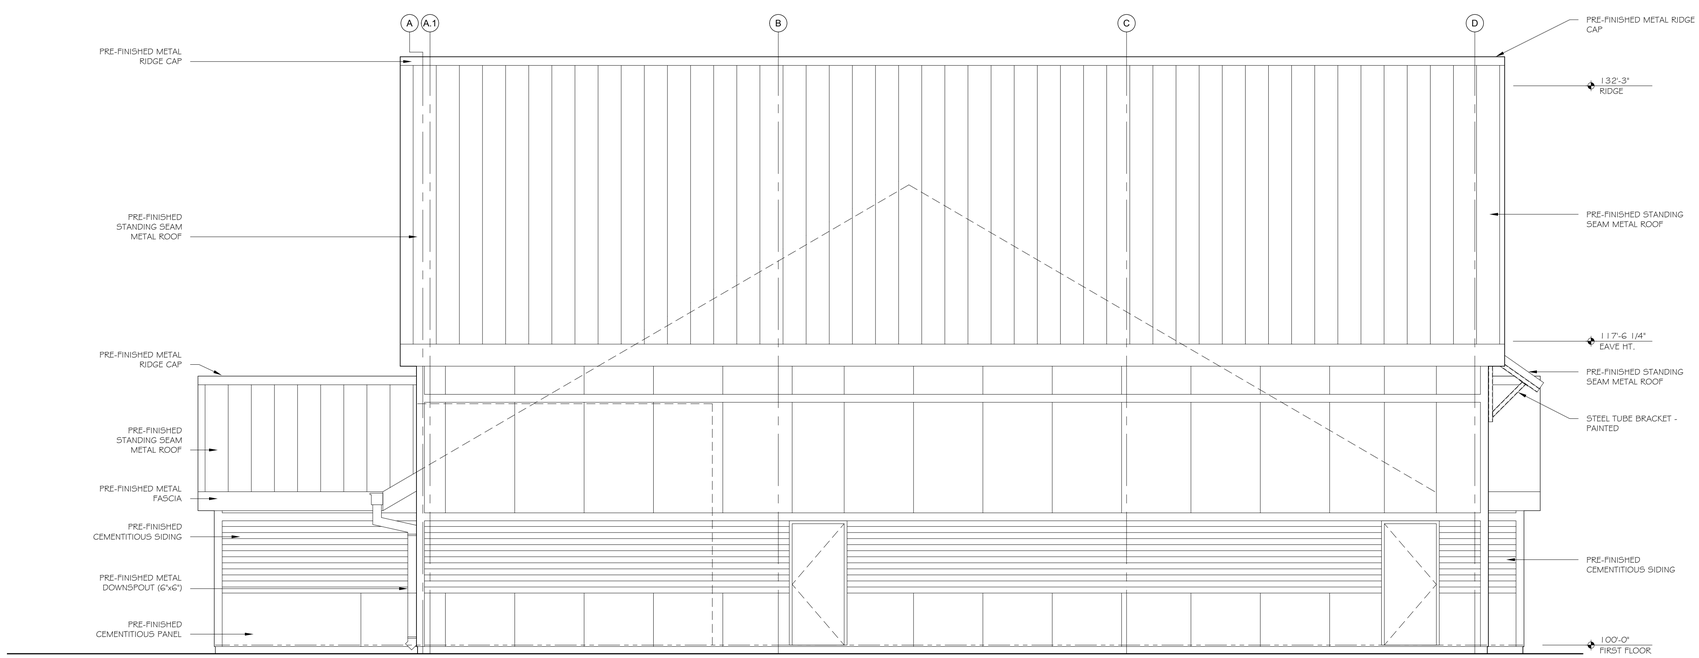

1 EXTERIOR ELEVATION - WEST
SCALE: 1/4" = 1'-0"

DAMMON ENGINEERING, INC.
Architects & Engineers
dammoneng@bellsouth.net
PHONE: 985-649-5832
FAX: 985-641-5950
CHIEF ENGINEER: EMMETT DAMMON, P.E.
CHIEF ARCHITECT: KEVIN KINCHEN
554 OLD SPANISH TRAIL
SLIDELL, LA 70458

The drawings and specifications contained herein are the property of Dammon Engineering and shall not be reproduced or used for any other purpose than that for which they were prepared and delivered. Any reproduction of these drawings and specifications, in whole or in part, without written permission of Dammon Engineering, is prohibited. Contact Dammon Engineering, if local conditions require modifications to the drawings and specifications to be the specific project for which the plans were prepared. Dammon Engineering assumes no responsibility for any modifications made without its knowledge and consent.

DISTRICT 1
FIRE STATION 4
297 STEELE ROAD
SLIDELL, LA

DATE:	1/30/2013
JOB No:	
DRAWN BY:	KJK
CHECKED BY:	KJK

REVISIONS

#	DESCRIPTION	DATE

EXTERIOR ELEVATIONS

SHEET No: 01 OF 1

A-5