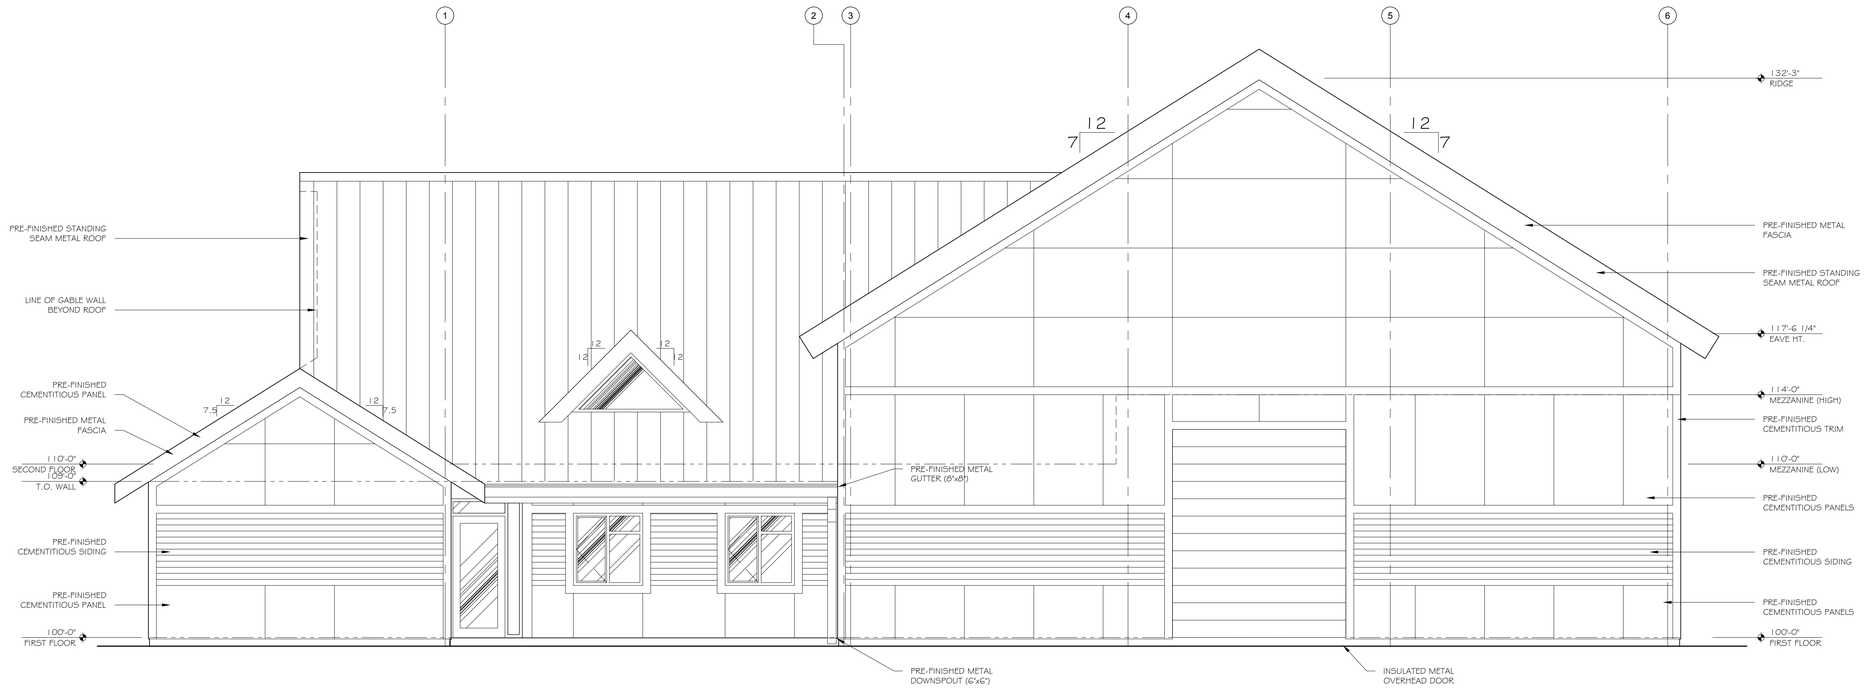

2 EXTERIOR ELEVATION - SOUTH
SCALE: 1/4" = 1'-0"

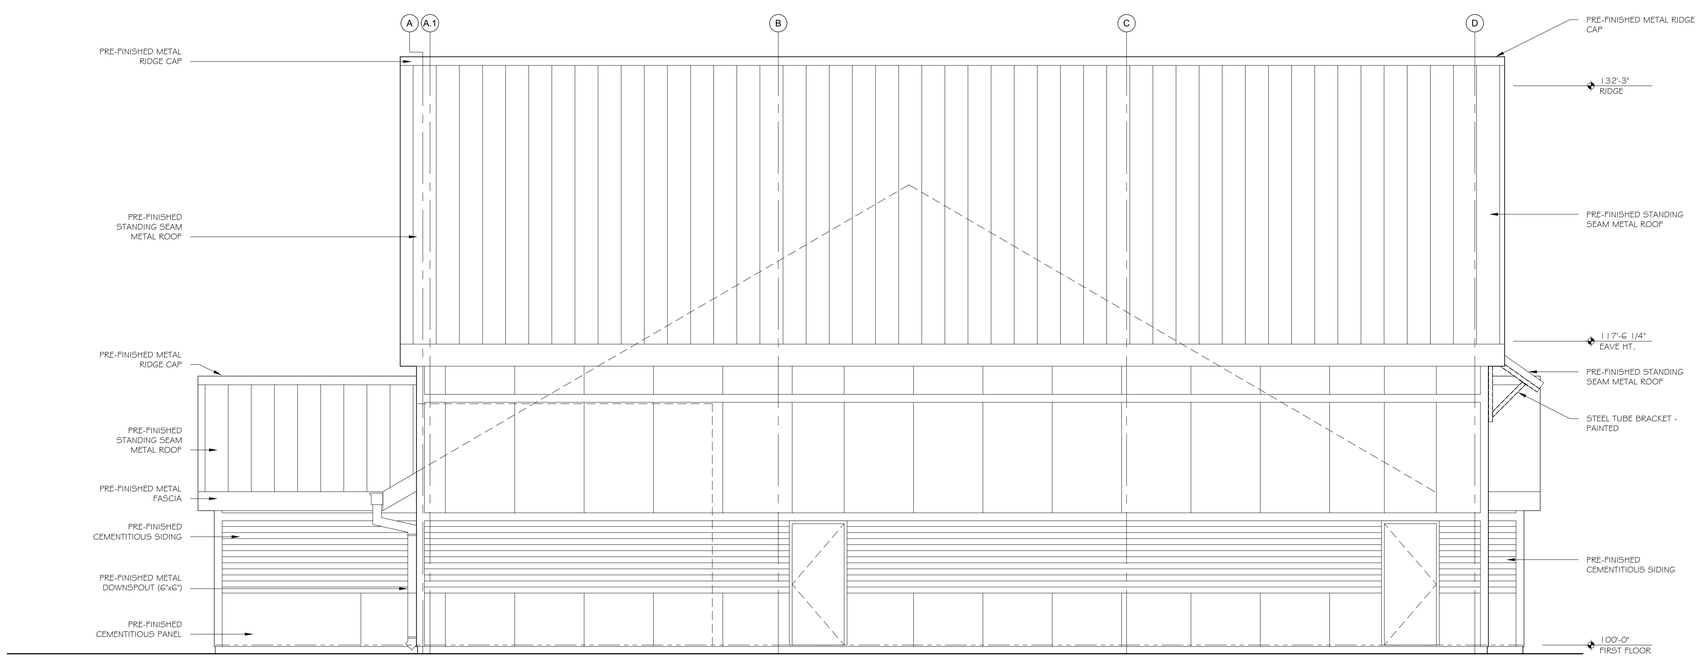

1 EXTERIOR ELEVATION - WEST
SCALE: 1/4" = 1'-0"

DAMMON ENGINEERING, INC.
Architects & Engineers
dammoneng@bellsouth.net
PHONE: 985-649-5832
FAX: 985-641-5950
CHIEF ENGINEER: EMMETT DAMMON, P.E.
CHIEF ARCHITECT: KEVIN KINCHEN
554 OLD SPANISH TRAIL
SLIDELL, LA 70458

The drawings and specifications contained herein are the property of Dammon Engineering, and shall not be reproduced or used for any other purpose or project without the express written consent of Dammon Engineering. Visual contact with these drawings and specifications shall constitute prima facie evidence of the acceptance of these restrictions.

DISTRICT 1 FIRE STATION 4

297 STEELE ROAD
SLIDELL, LA

DATE:	2/1/2013
JOB No:	
DRAWN BY:	KJK
CHECKED BY:	KJK

REVISIONS

#	DESCRIPTION	DATE

EXTERIOR ELEVATIONS

SHEET No: 01 OF 1

A-5