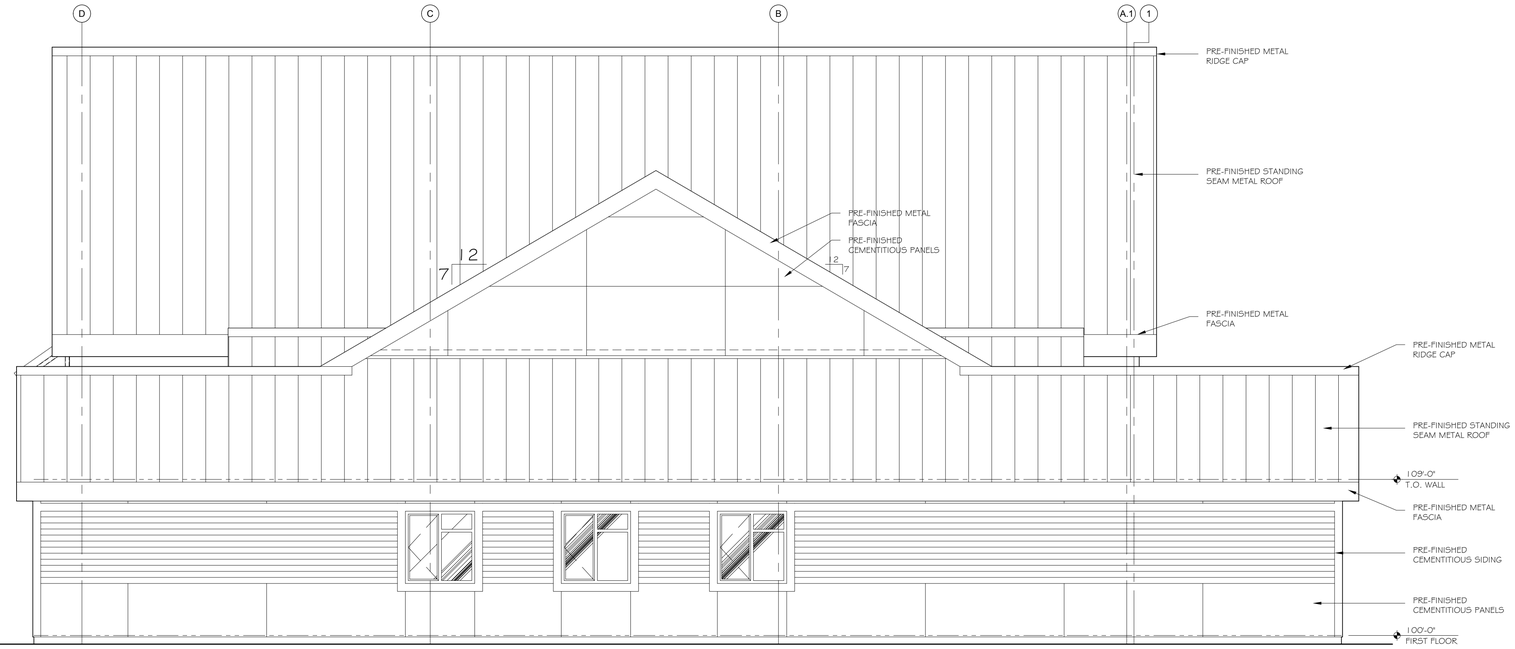

2 EXTERIOR ELEVATION - EAST
SCALE: 1/4" = 1'-0"

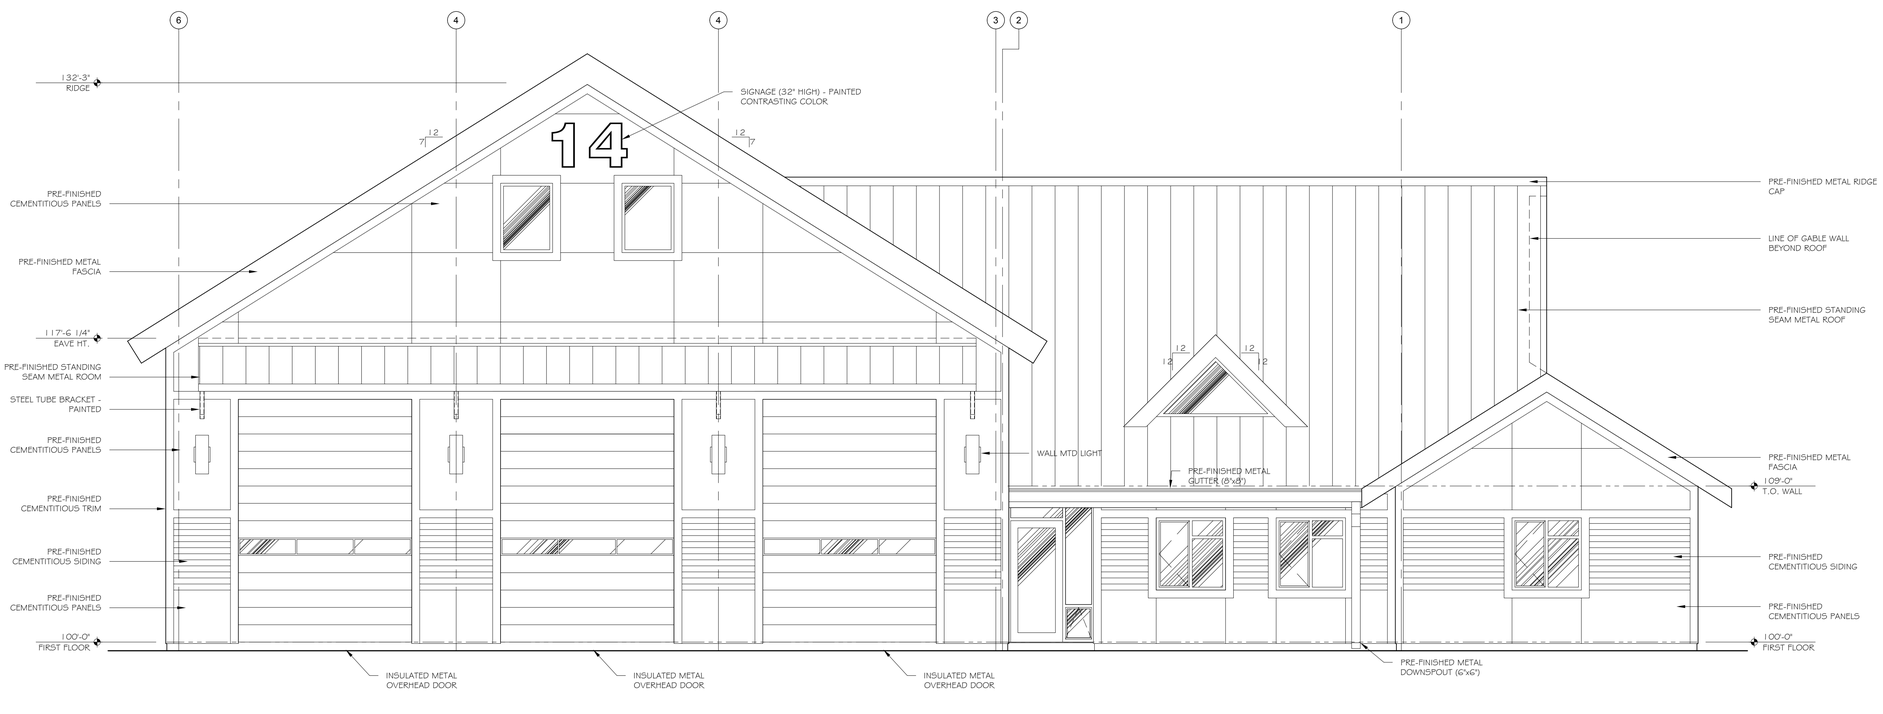

1 EXTERIOR ELEVATION - NORTH
SCALE: 1/4" = 1'-0"

DAMMON ENGINEERING, INC.
Architects & Engineers
dammoneng@bellsouth.net
PHONE: 985-649-5832
FAX: 985-641-5950
CHIEF ENGINEER: EMMETT DAMMON, P.E.
CHIEF ARCHITECT: KEVIN KINCHEN
554 OLD SPANISH TRAIL
SLIDELL, LA 70458

The design, drawings and specifications, including all electronic versions and documents, are and shall remain the property of Dammon Engineering, Inc. and are not to be used, reproduced or copied, disclosed to others, or used for any purpose other than for the specific project for which the plan has been prepared without the express written consent of Dammon Engineering. Should conflict with these documents arise, it is the responsibility of the contractor to notify the architect of acceptance of bids or commencement of work.

DISTRICT 1
FIRE STATION 4

297 STEELE ROAD
SLIDELL, LA

DATE:	1/30/2013
JOB No:	KJK
DRAWN BY:	KJK
CHECKED BY:	KJK

REVISIONS

#	DESCRIPTION	DATE

EXTERIOR ELEVATIONS

SHEET No: 01 OF 1

A-4