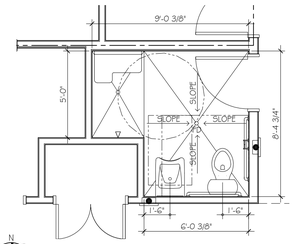

5 ENLARGED FLOOR PLAN
SCALE: 1/4" = 1'-0"

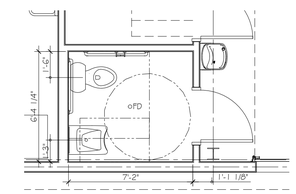

4 ENLARGED FLOOR PLAN
SCALE: 1/4" = 1'-0"

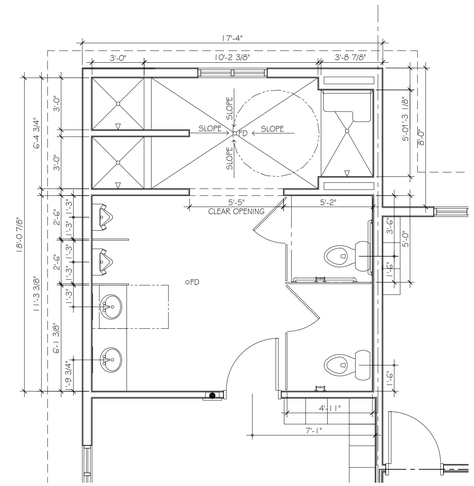

3 ENLARGED FLOOR PLAN
SCALE: 1/4" = 1'-0"

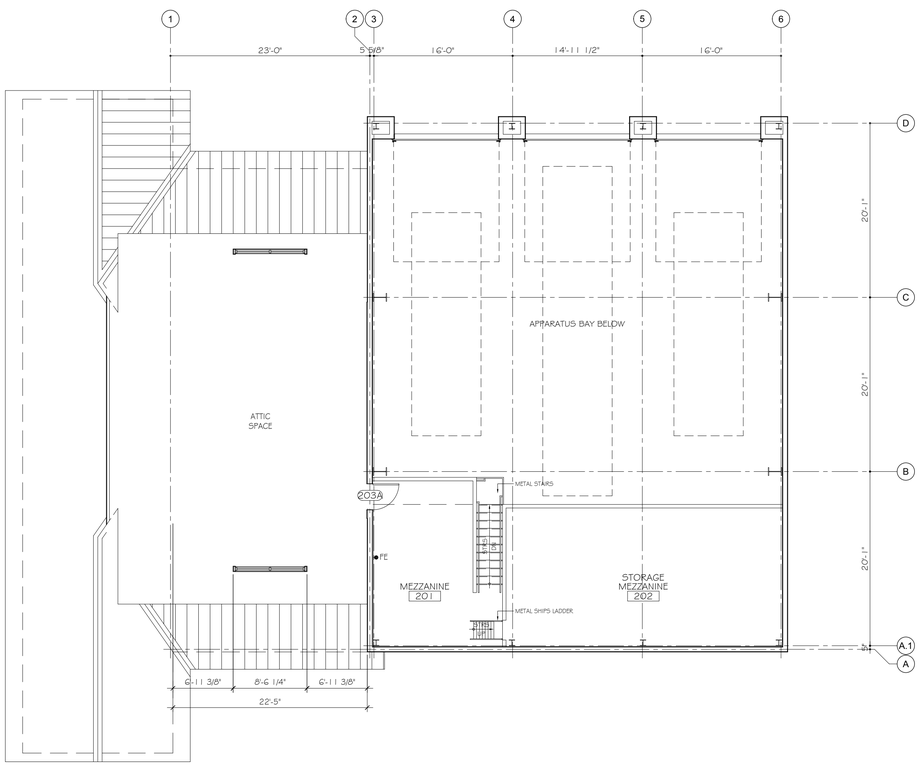

2 MEZZANINE & SECOND FLOOR PLAN
SCALE: 1/8" = 1'-0"

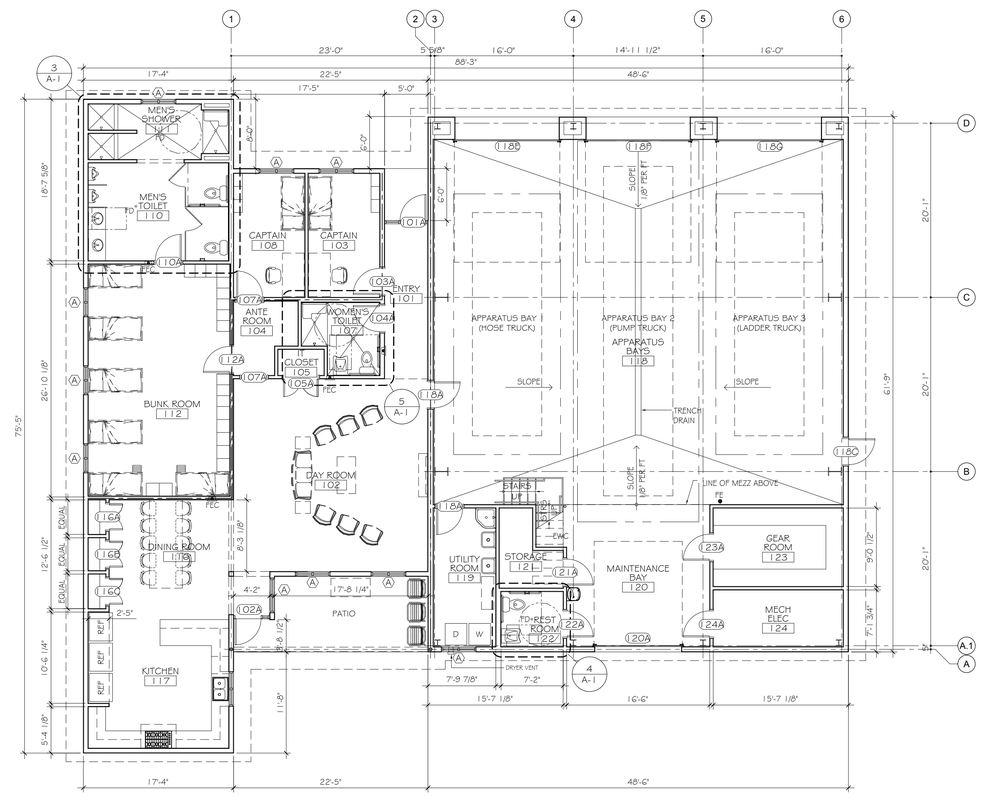

1 FIRST FLOOR PLAN
SCALE: 1/8" = 1'-0"

DAMMON ENGINEERING, INC.
Architects & Engineers
dammoneng@bellsouth.net
dammoneng@bellsouth.net
PHONE: 985-649-5832
FAX: 985-641-5950

CHIEF ENGINEER: EMMETT DAMMON, P.E.
CHIEF ARCHITECT: KEVIN KINCHEN
554 OLD SPANISH TRAIL
SLIDELL, LA 70458

The design, drawings and specifications, including all electronic versions and all copies thereof, are and shall remain the property of Dammon Engineering, Inc. and are loaned subject to copyright, disclosure to others, or use in connection with any work other than the specific project for which they have been prepared and delivered by Dammon Engineering, Inc. (Dammon Engineering). Visual contact with these documents shall not constitute publication or disclosure. Reproduction or publication without the express written consent of Dammon Engineering, Inc. constitutes acceptance of a license combination.

DISTRICT 1 FIRE STATION 4

297 STEELE ROAD
SLIDELL, LA

JOB No:	2161	DATE:	2/7/2013
DRAWN BY:	KJK	CHECKED BY:	KJK

REVISIONS

#	DESCRIPTION	DATE

FLOOR PLANS & ENLARGED FLOOR PLANS

SHEET No: 01 OF 1

A-1