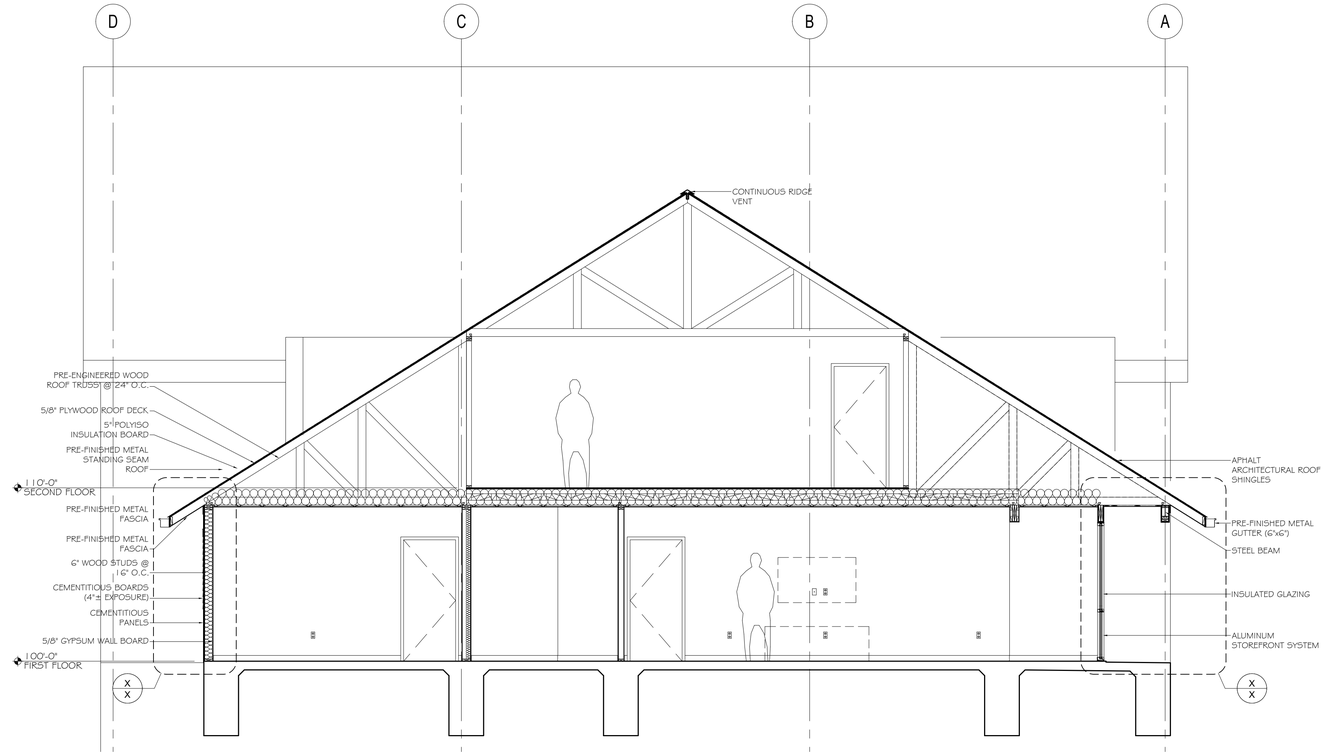

2 BUILDING SECTION
SCALE: 1/4" = 1'-0"

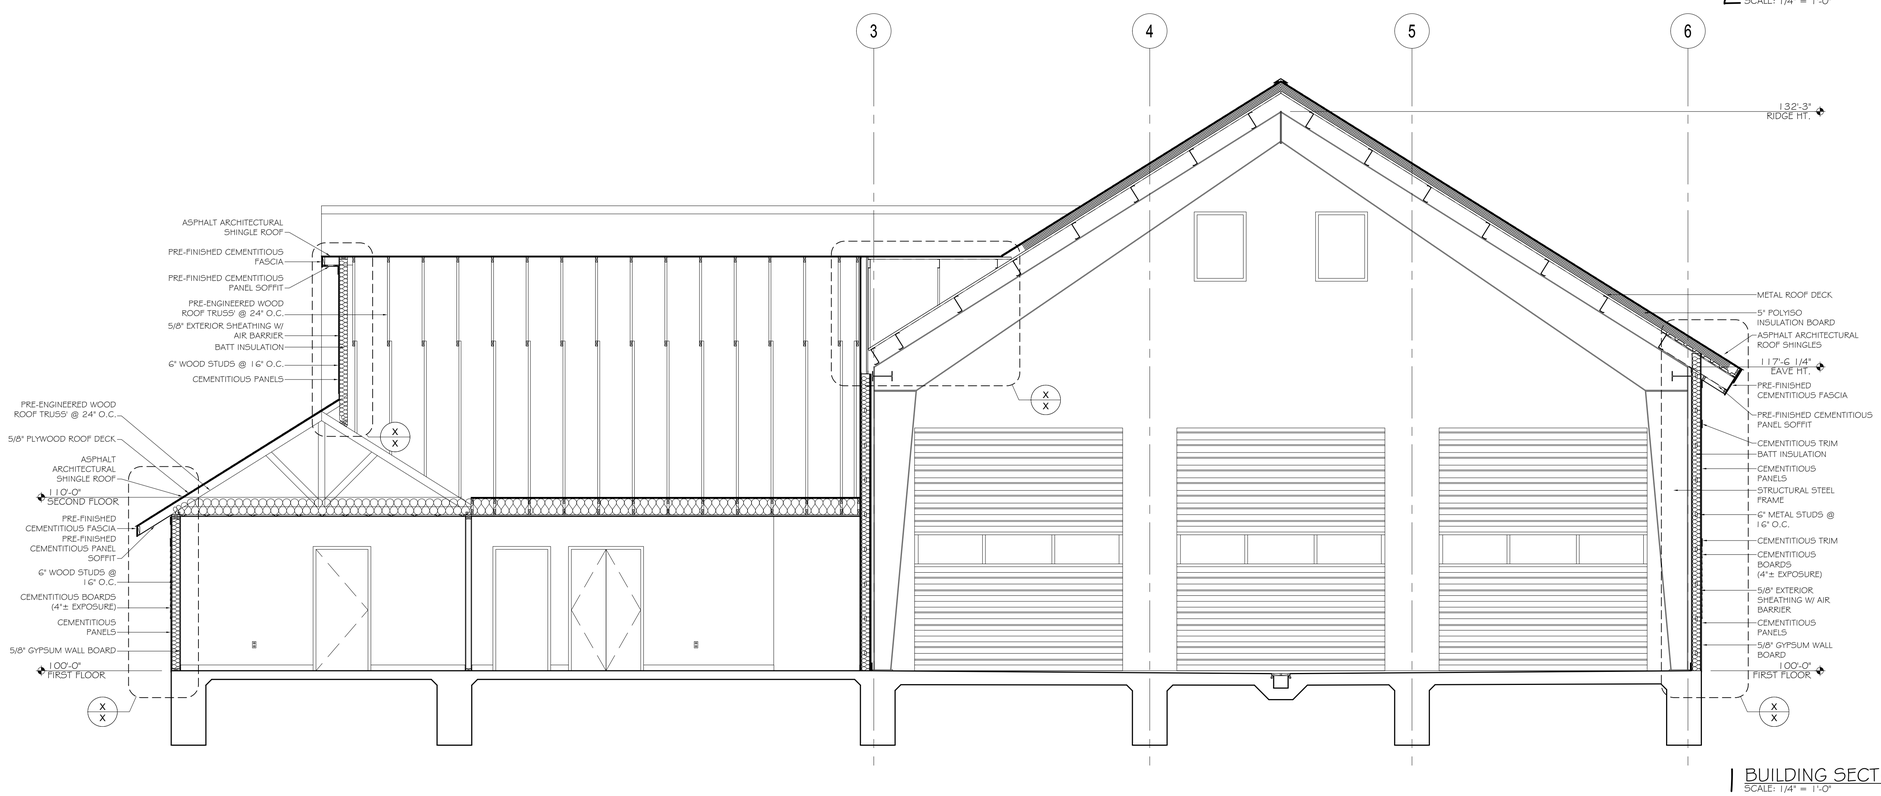

1 BUILDING SECTION
SCALE: 1/4" = 1'-0"

DAMMON ENGINEERING, INC.
Architects & Engineers
dammoneng@bellsouth.net
PHONE: 985-649-5832
FAX: 985-641-5950
CHIEF ENGINEER: EMMETT DAMMON, P.E.
CHIEF ARCHITECT: KEVIN KINCHEN
554 OLD SPANISH TRAIL
SLIDELL, LA 70458

The drawings and specifications contained herein are the property of Dammon Engineering, Inc. and are not to be used in any way prejudicial to the interests of the firm without its consent. Only the specific project for which the plans were prepared and publication thereof is authorized by Dammon Engineering. Visual contact with these drawings and specifications shall constitute prima facie evidence of acceptance of these restrictions.

DISTRICT 1 FIRE STATION 4

297 STEELE ROAD
SLIDELL, LA

DATE:	2/7/2013
JOB No:	KJK
DRAWN BY:	KJK
CHECKED BY:	KJK

REVISIONS

#	DESCRIPTION	DATE

BUILDING SECTIONS

SHEET No: 01 OF 1

A-3