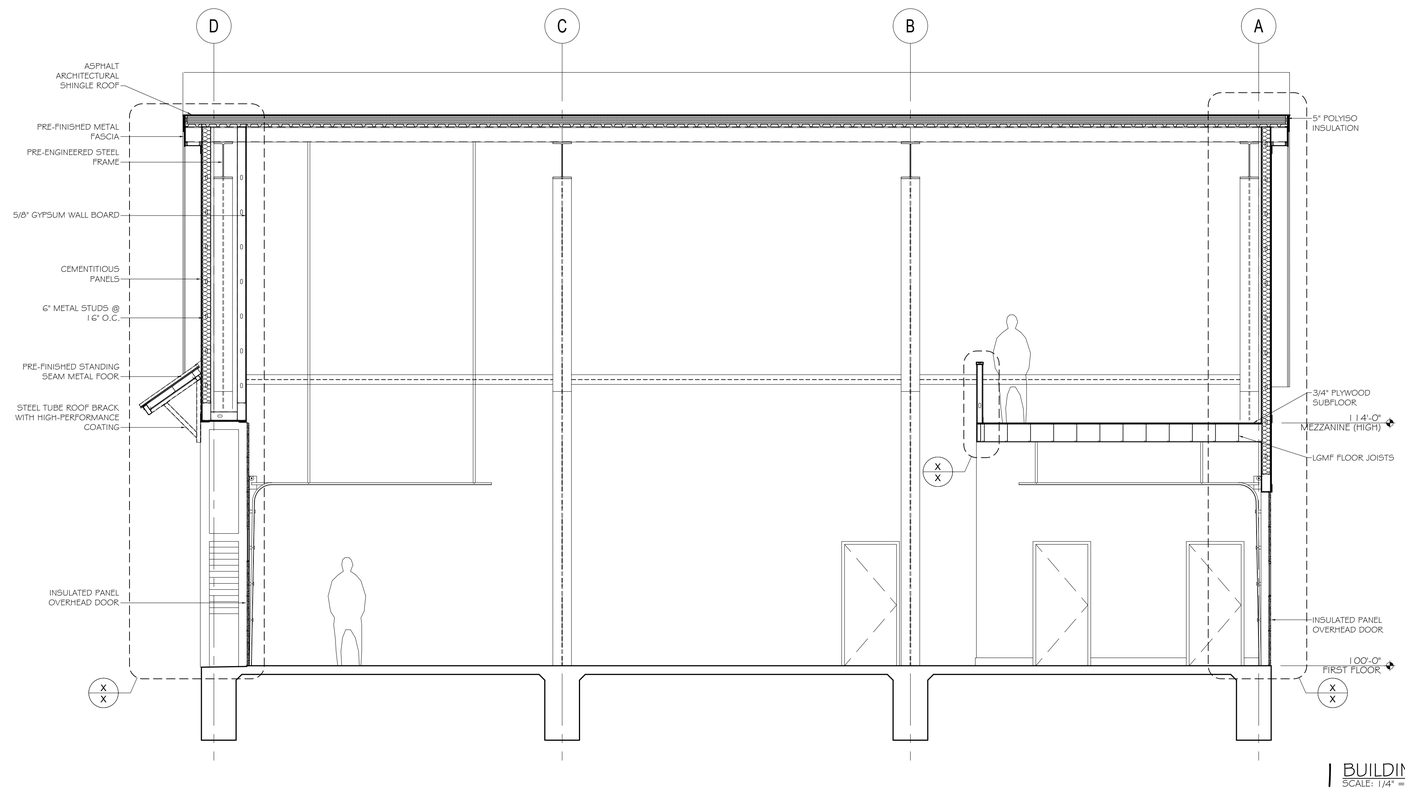

1 BUILDING SECTION
SCALE: 1/4" = 1'-0"

DAMMON ENGINEERING, INC.
Architects & Engineers

CHIEF ENGINEER: EMMETT DAMMON, P.E.
CHIEF ARCHITECT: KEVIN KINCHEN
554 OLD SPANISH TRAIL
SLIDELL, LA 70458

dammoneng@bellsouth.net
PHONE: 985-649-5832
FAX: 985-641-5950

The design, drawings and specifications, including all electronic versions and all copies thereof, are and shall remain the property of Dammon Engineering. They are loaned only for the purpose of bidding and construction of the project for which they have been prepared and are not to be used for any other purpose or project without the written consent of Dammon Engineering. Visual contact with these drawings and specifications shall constitute conclusive evidence of acceptance of these restrictions.

DISTRICT 1 FIRE STATION 4

297 STEELE ROAD
SLIDELL, LA

JOB No:	
DATE:	2/7/2013
DRAWN BY:	KJK
CHECKED BY:	KJK

REVISIONS

#	DESCRIPTION	DATE

BUILDING SECTIONS

SHEET No: 01 OF 1

A-4