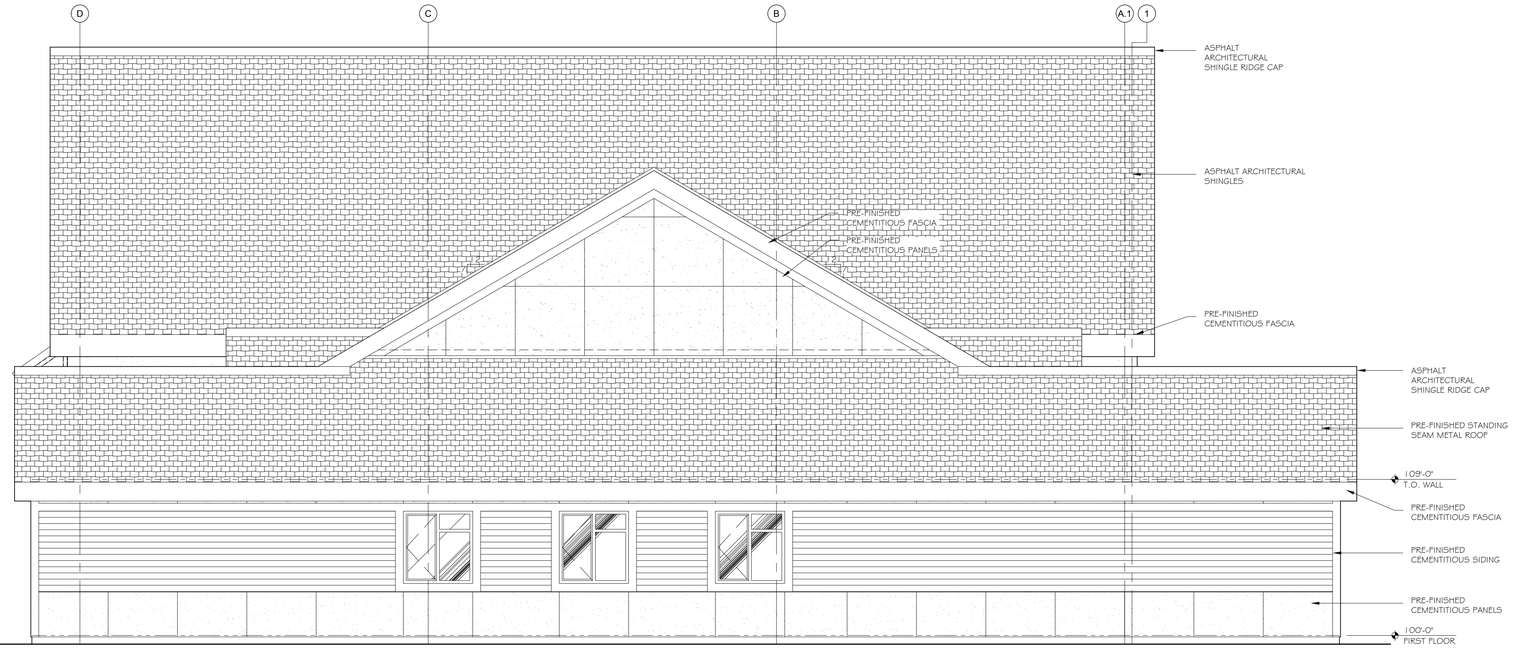

2 EXTERIOR ELEVATION - EAST
SCALE: 1/4" = 1'-0"

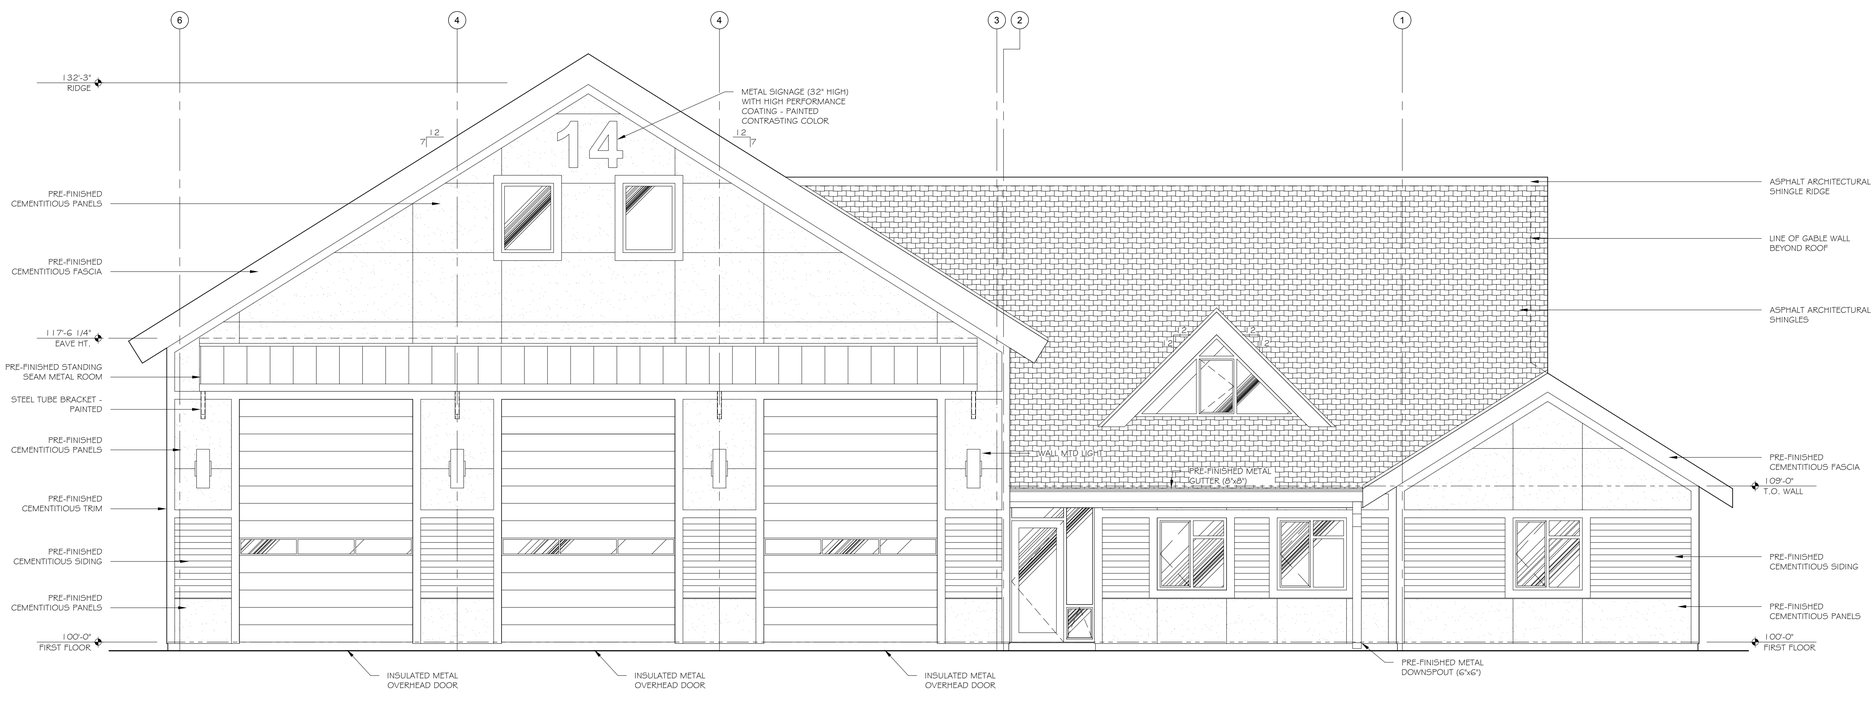

1 EXTERIOR ELEVATION - NORTH
SCALE: 1/4" = 1'-0"

DAMMON ENGINEERING, INC.
Architects & Engineers
dammoneng@bellsouth.net
PHONE: 985-649-5832
FAX: 985-641-5950
CHIEF ENGINEER: EMMETT DAMMON, P.E.
CHIEF ARCHITECT: KEVIN KINCHEN
554 OLD SPANISH TRAIL
SLIDELL, LA 70458

The drawings and specifications herein are the property and copyright property of Dammon Engineering, and are not to be reproduced or used for any other project than that for which they were prepared, nor are they to be loaned, copied, disclosed to others, or part thereof sold or copied, disclosed to others, or used in connection with any work other than the specified project for which they have been prepared and delivered, without the written consent of Dammon Engineering. Visual contact with these drawings or specifications shall constitute conclusive evidence of acceptance of these restrictions.

DISTRICT 1
FIRE STATION 4

297 STEELE ROAD
SLIDELL, LA

DATE:	1/30/2013
JOB No:	KJK
DRAWN BY:	KJK
CHECKED BY:	KJK

REVISIONS

#	DESCRIPTION	DATE

EXTERIOR ELEVATIONS

SHEET No: 01 OF 1

A-4